


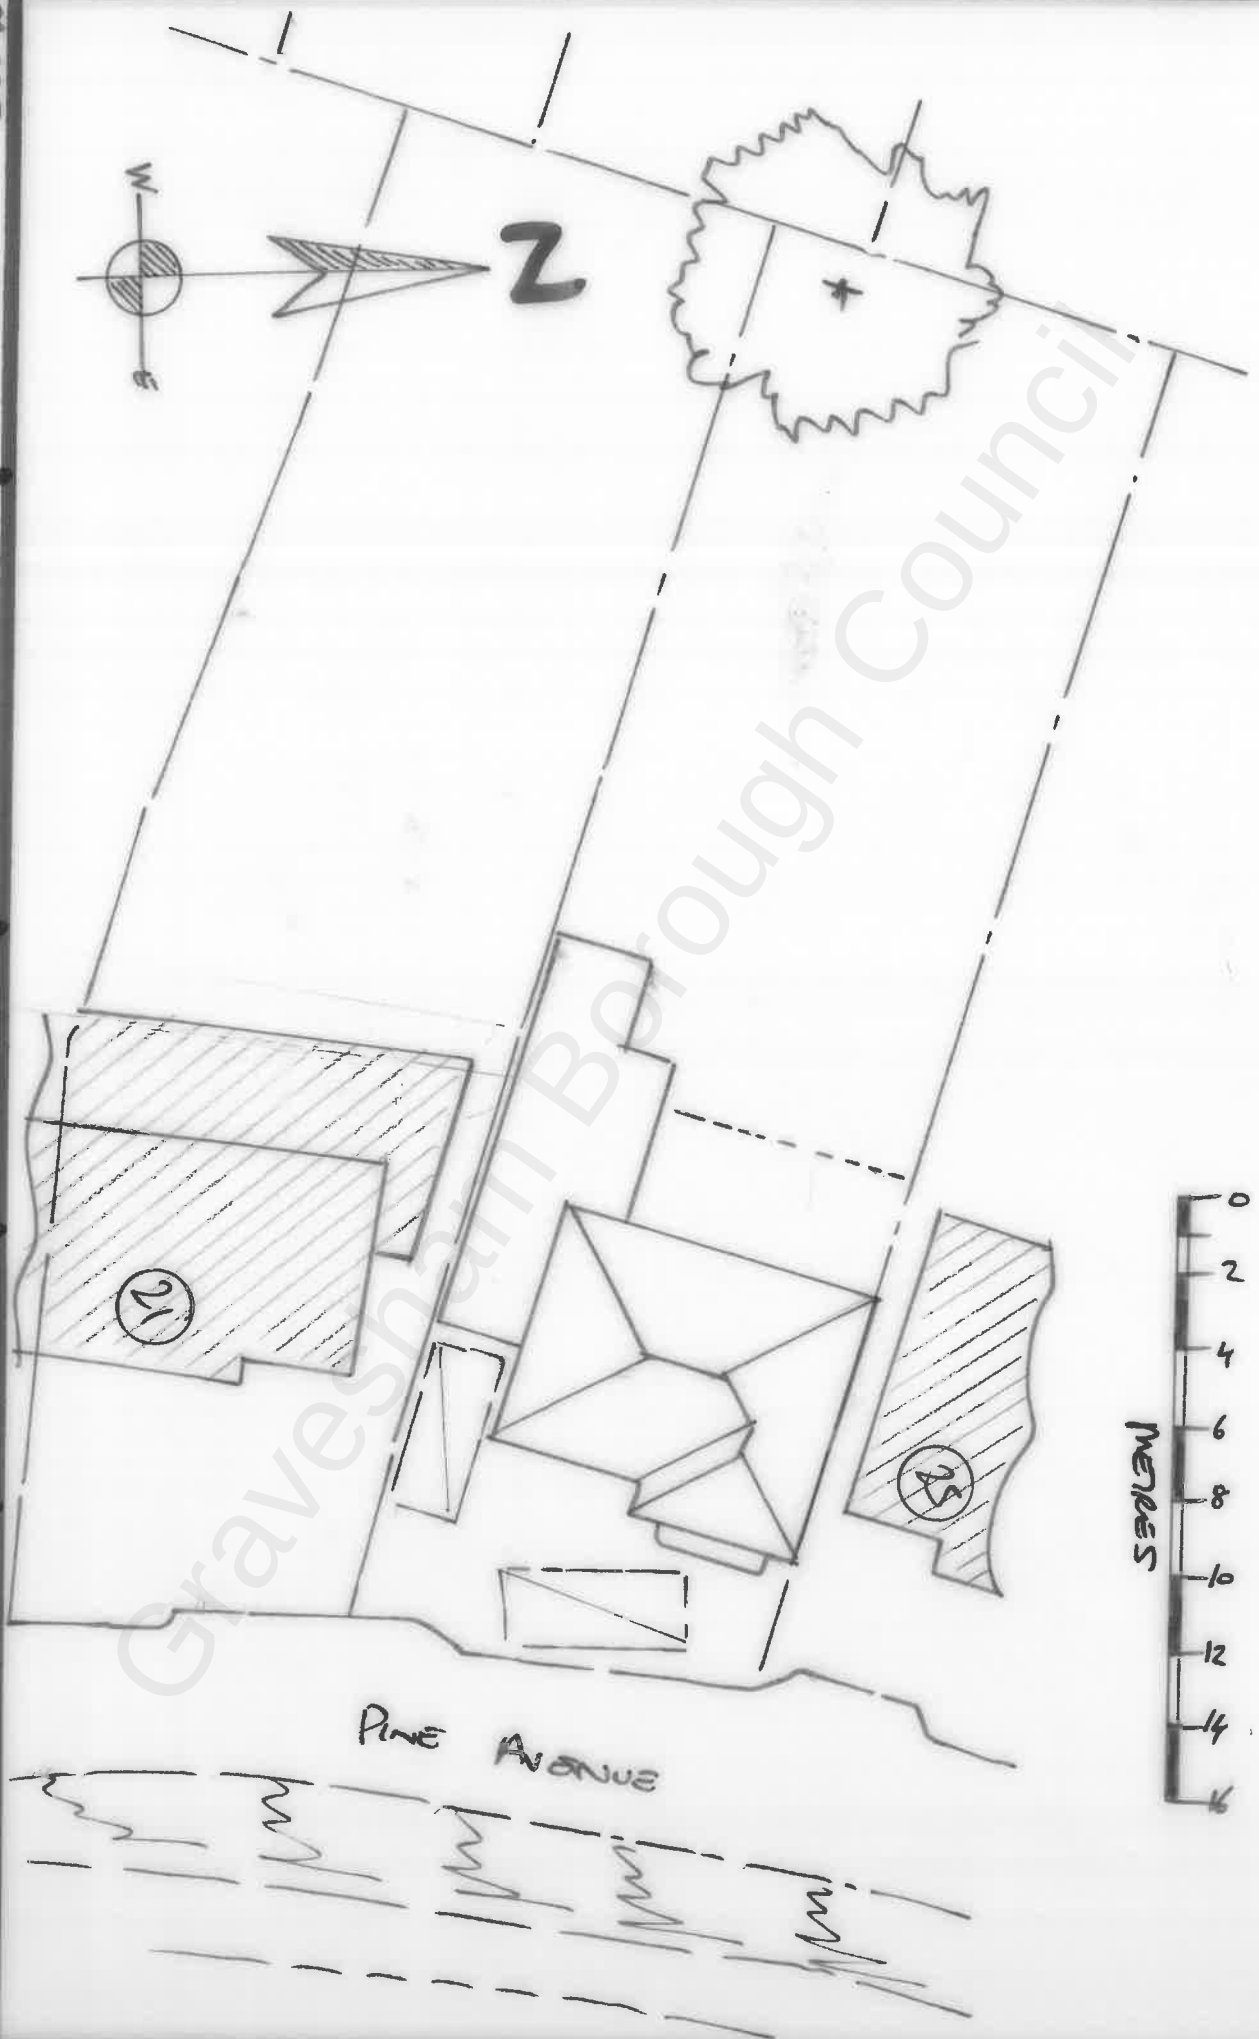

PINE AVENUE

2

21

25

PROJECT
23 PINE AVENUE

TITLE
EXISTING BLOCK PLAN

DATE
March / 2022

SCALE
1:200 @ A4

DRAWING
DKM / 7109 / 02

REV
01