




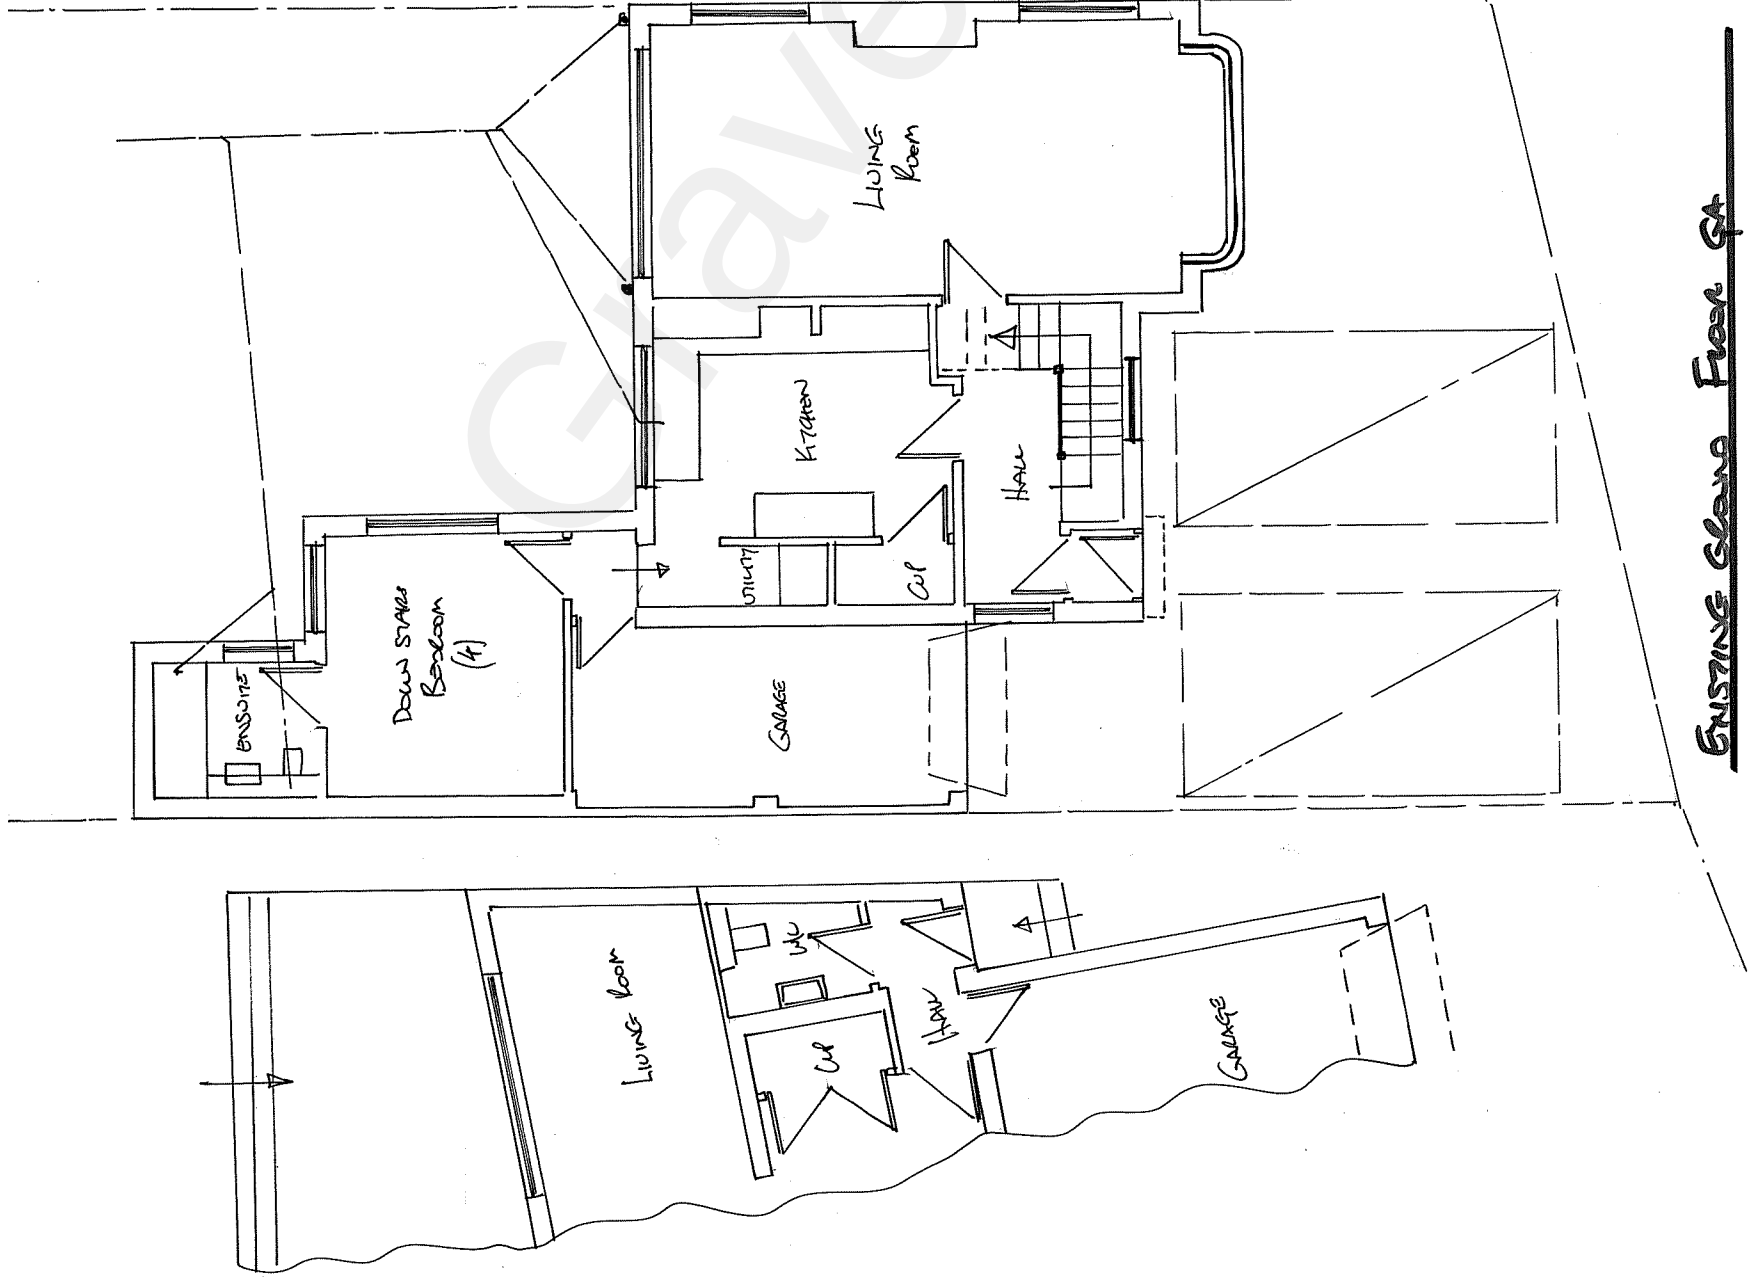


EXISTING GARAGE FRONT GA

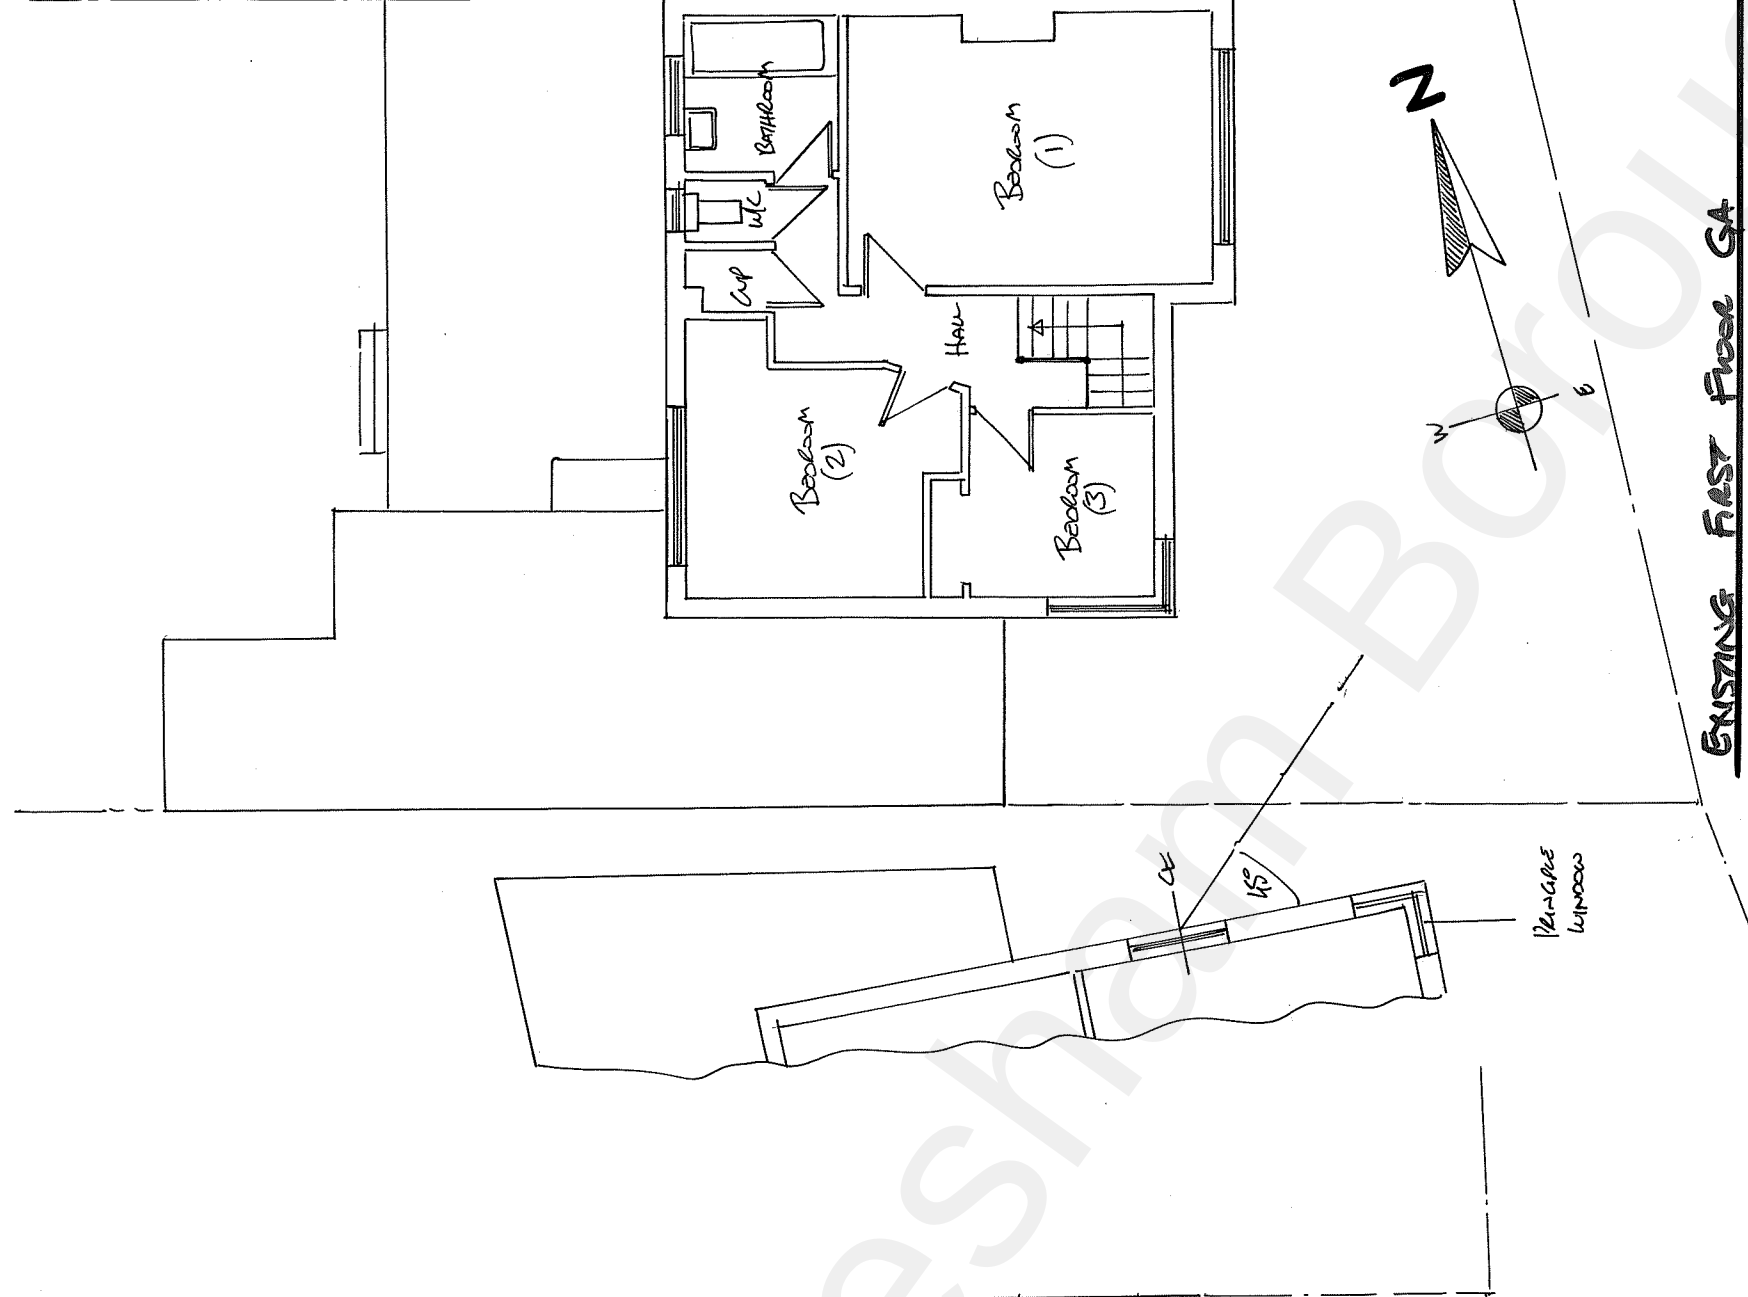


EXISTING FIRST FLOOR GA

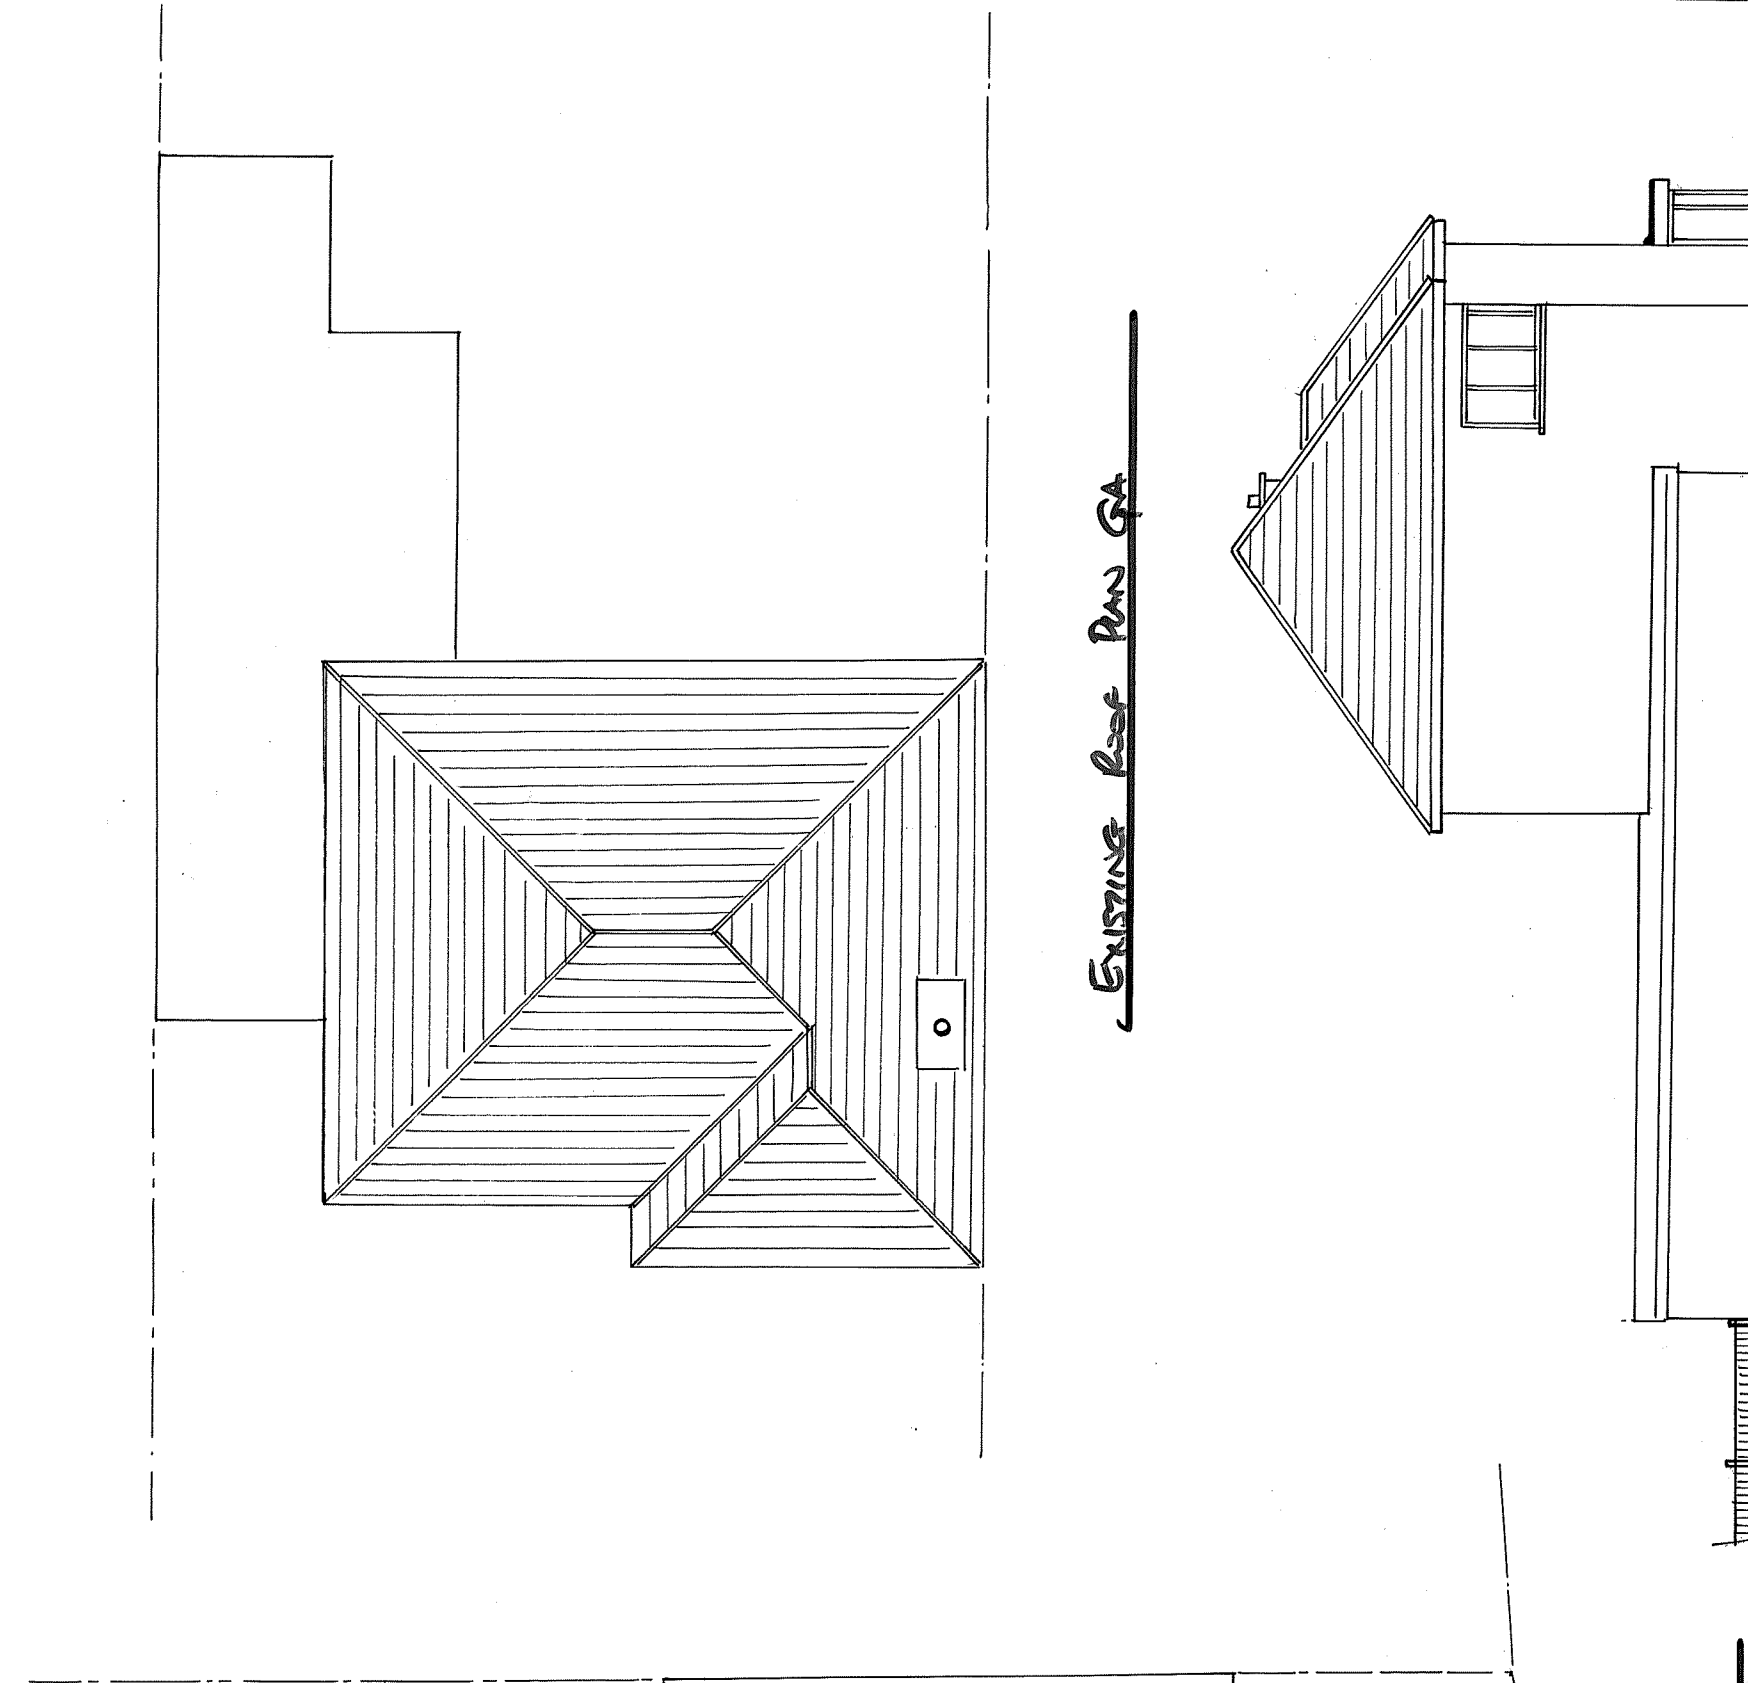


EXISTING REAR PAN GA

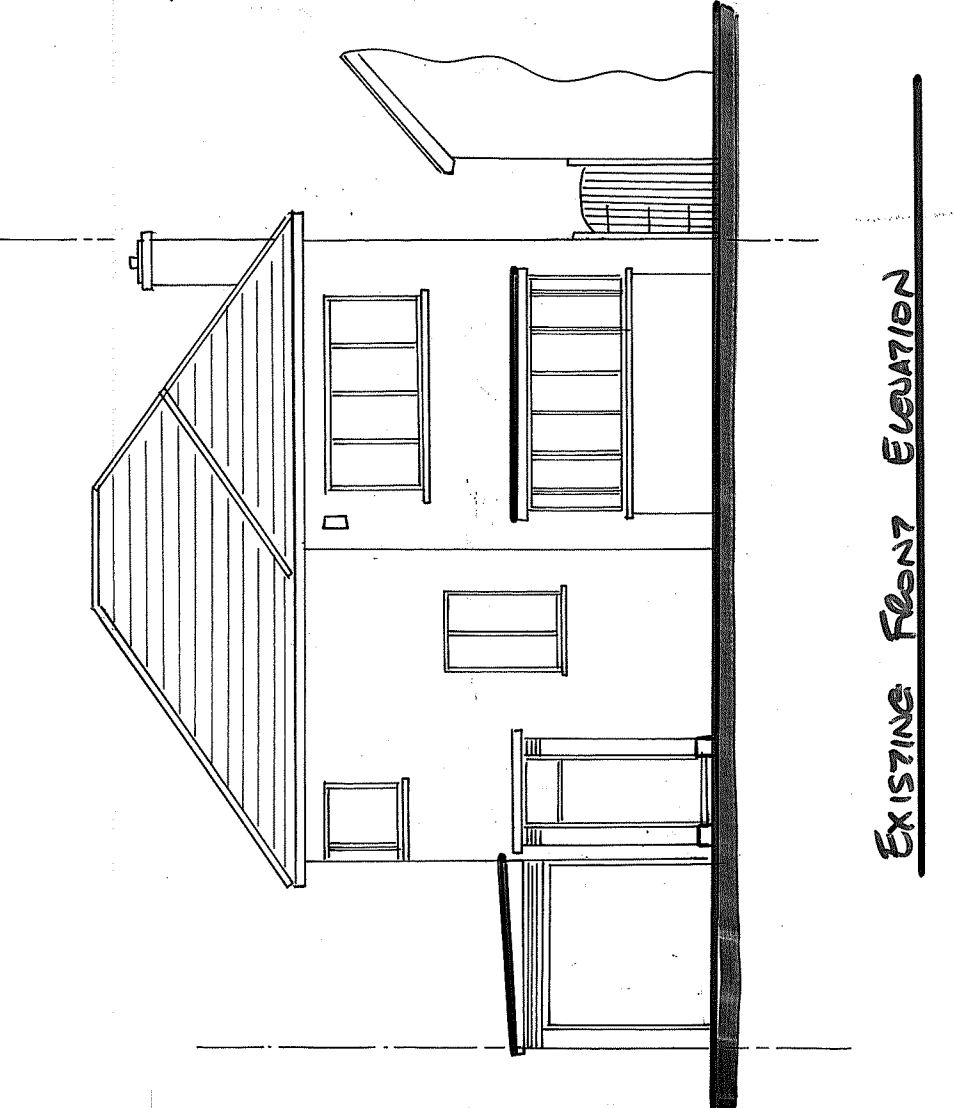

EXISTING FRONT ELEVATION

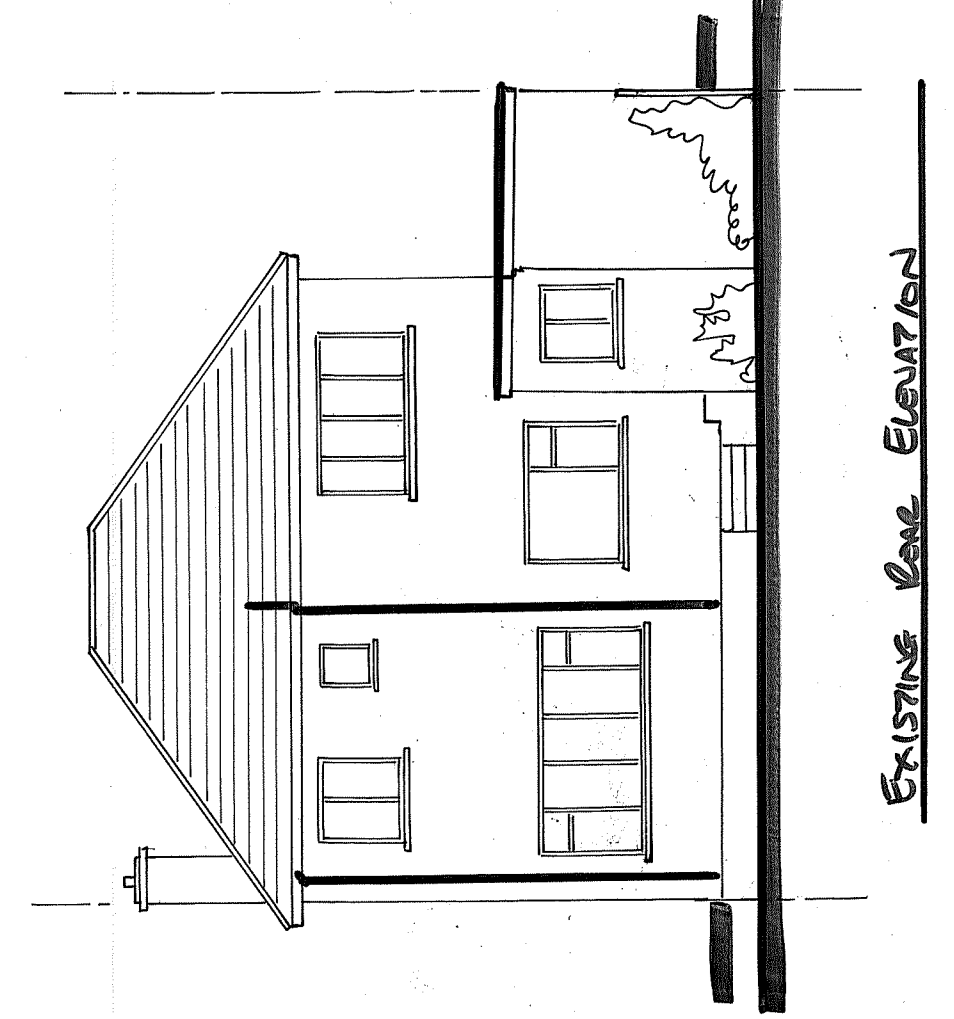

EXISTING REAR ELEVATION

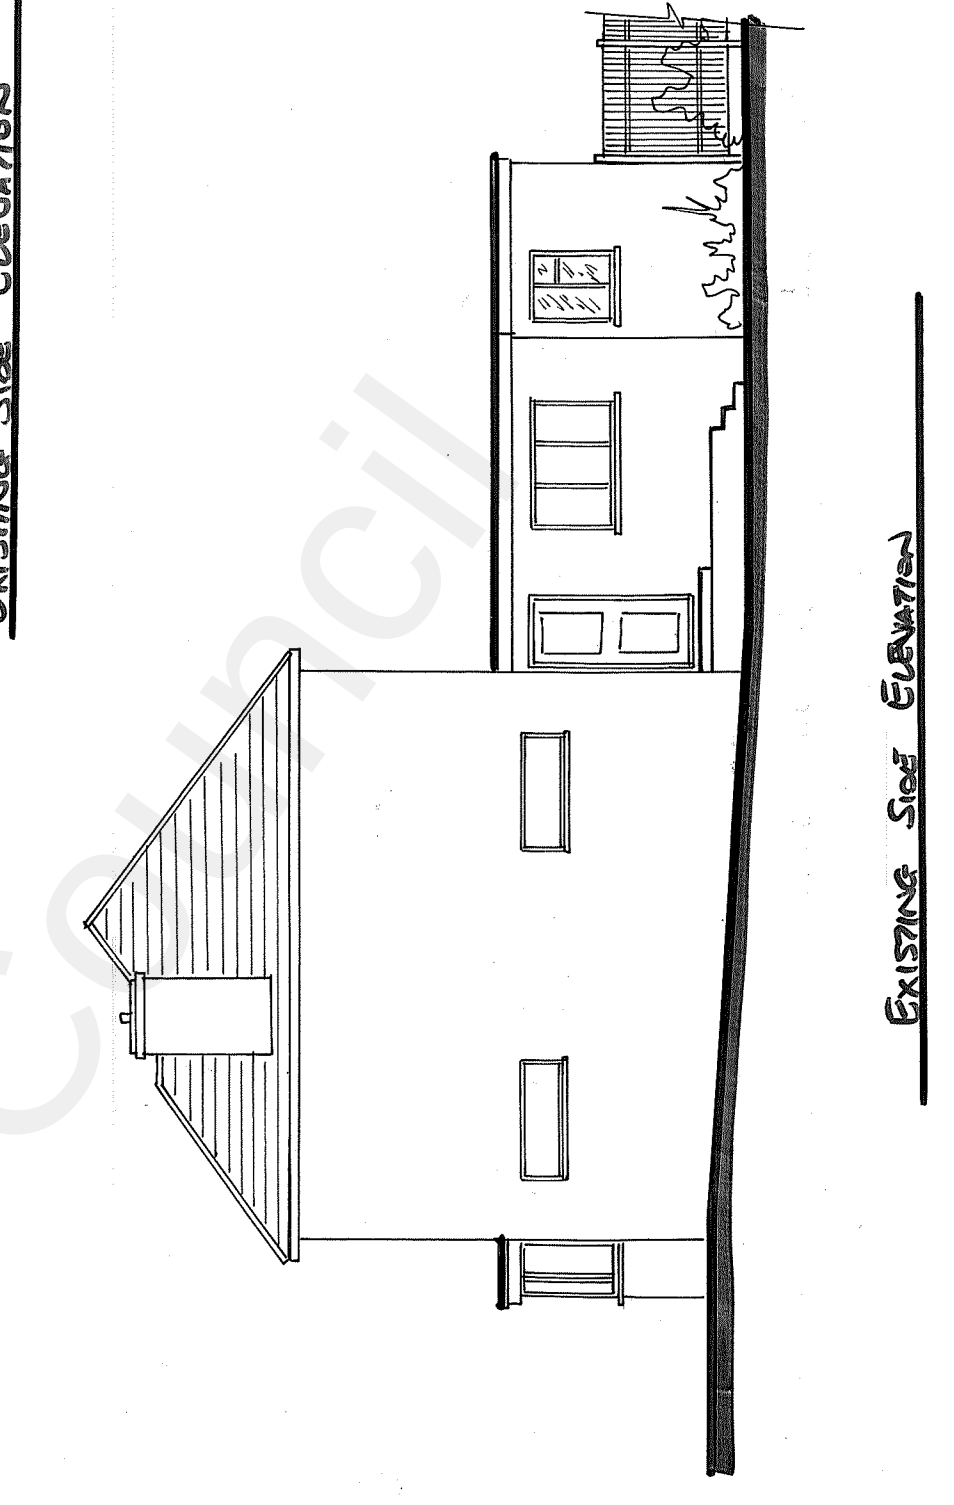

EXISTING SIDE ELEVATION

PROJECT NAME	23 PINE AVENUE
CLIENT	GLAUCOS
DATE	10/10/2022
SCALE	1:100 @ A2
TITLE	PLANNING DRAWING
PROJECT	(EXISTING ELEVATIONS + GA'S)