


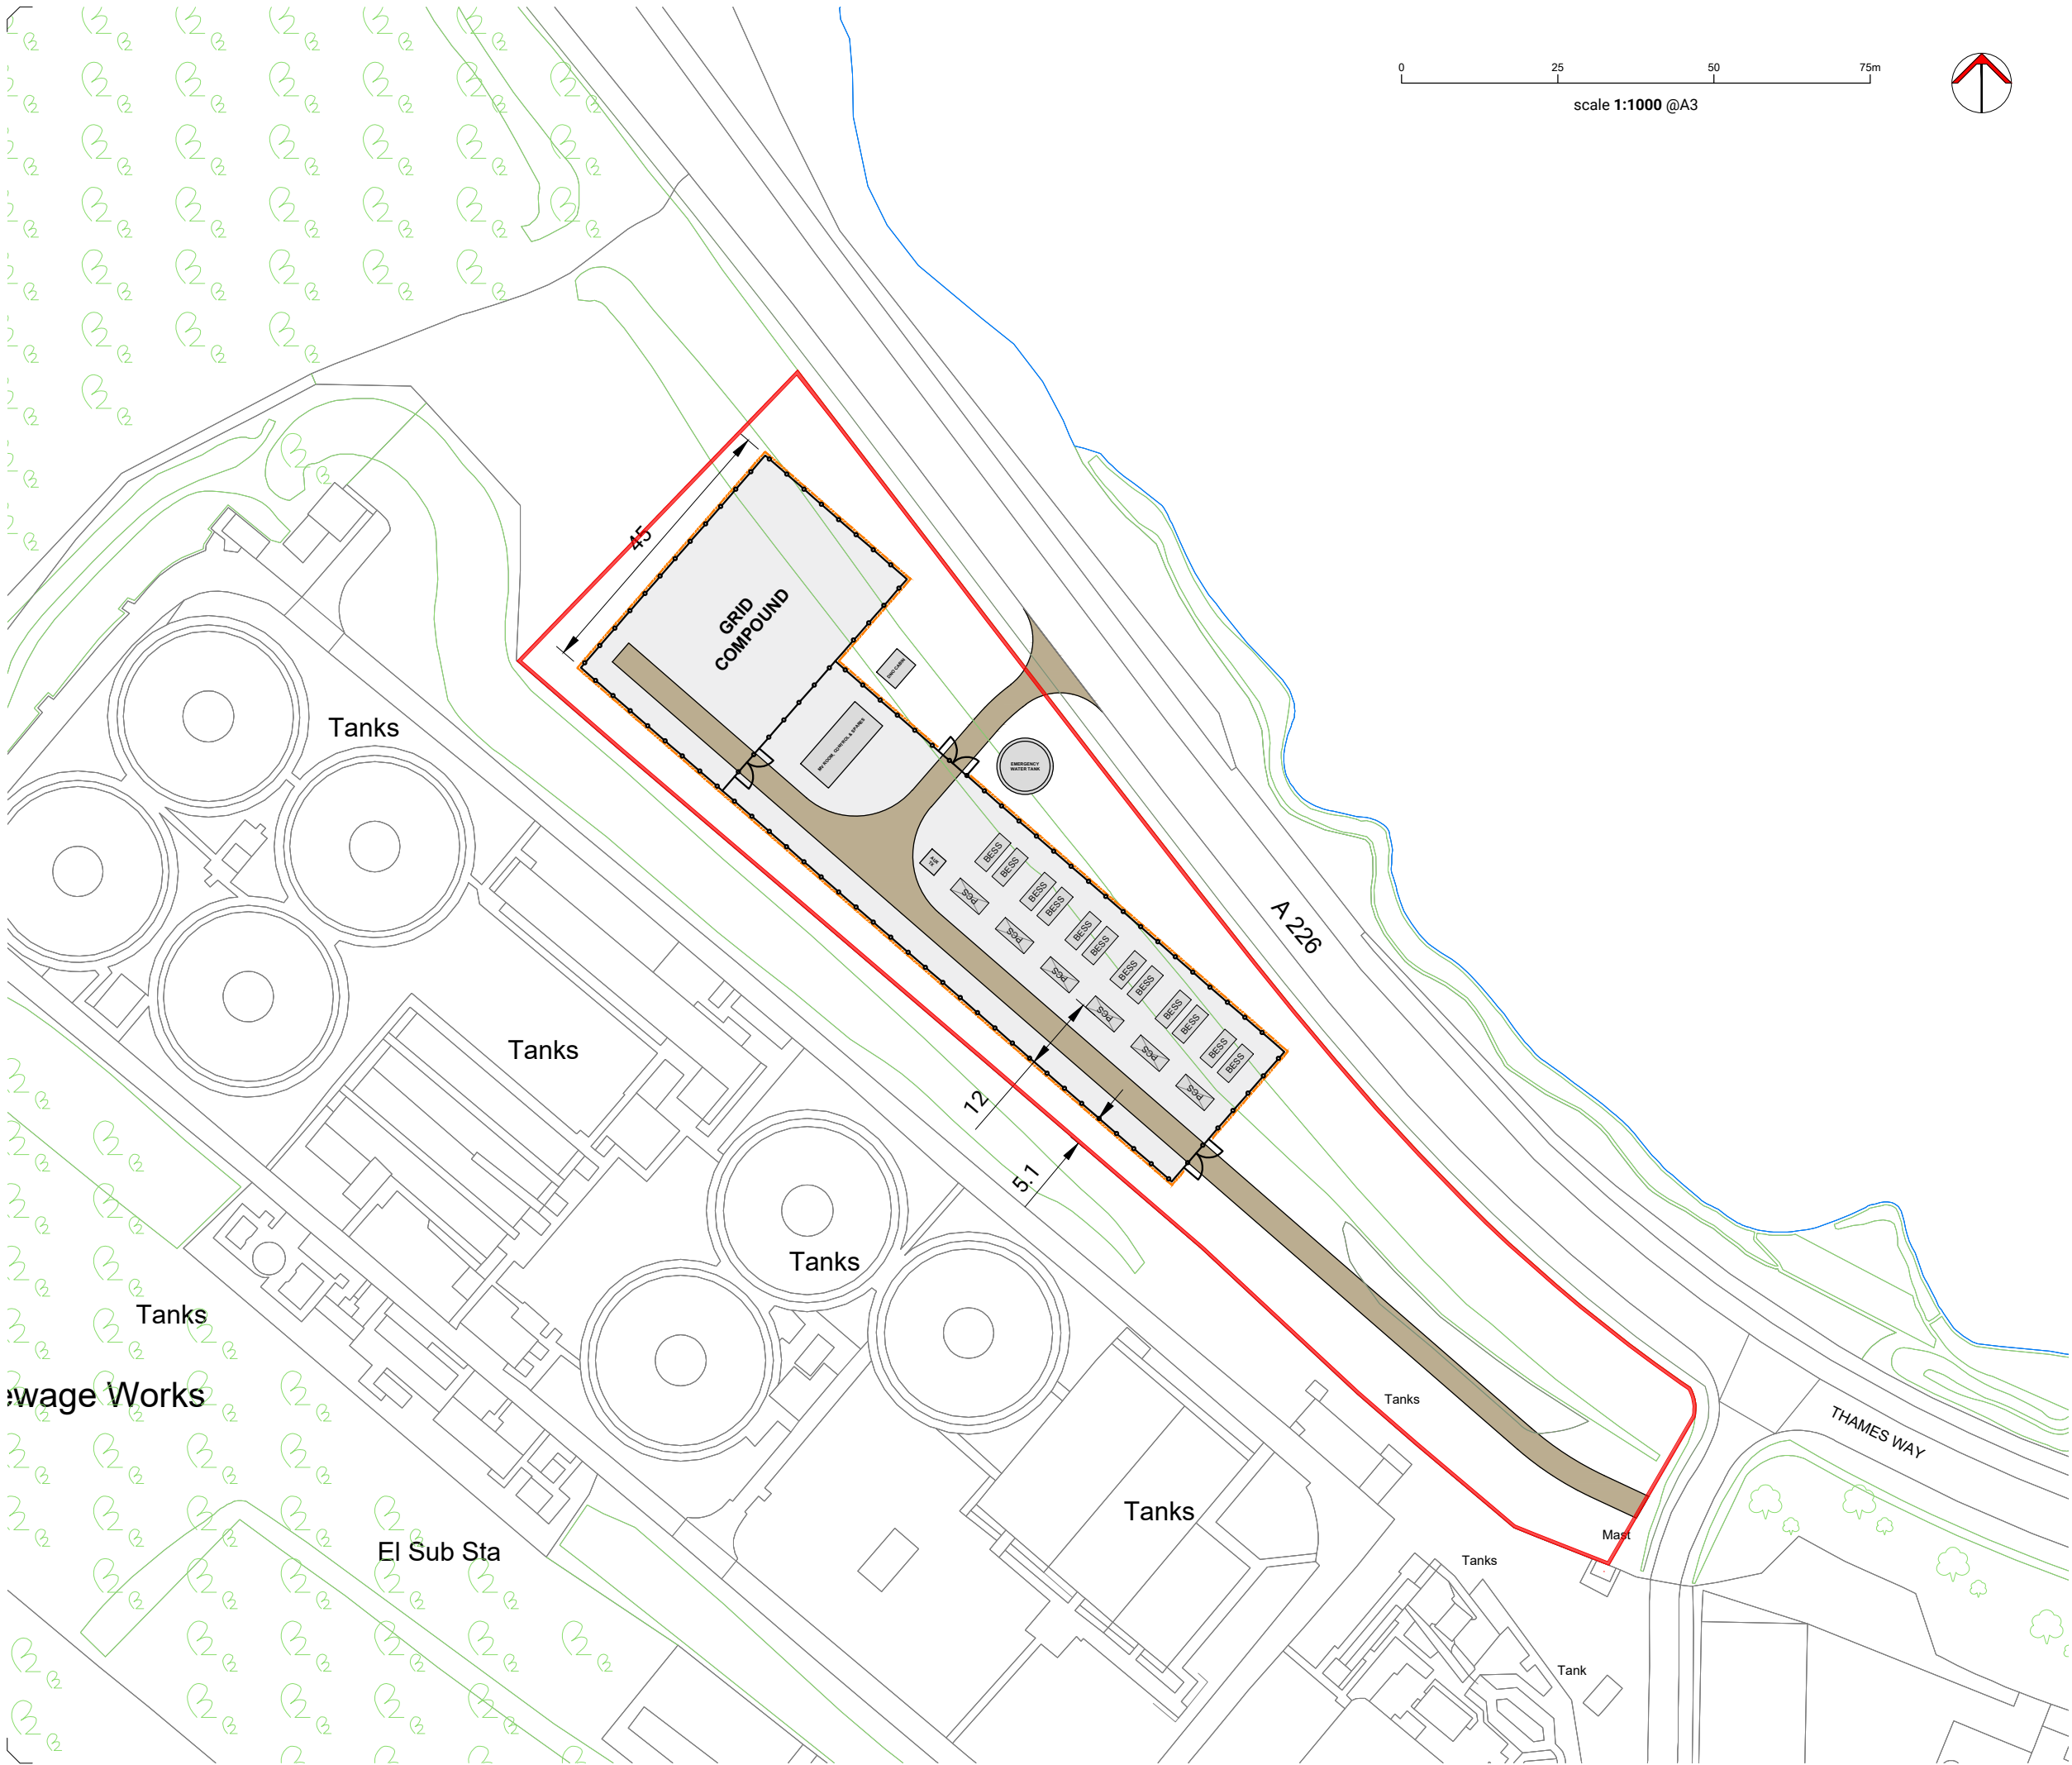


Notes:

1. All details are indicative only.
2. Dimensions are in metres unless stated otherwise.

© Crown copyright and database rights 2025 Ordnance Survey AC0000808122

Map data (c) OpenStreetMap contributors, Microsoft, Facebook, Google, Esri Community Maps contributors, Map layer by Esri Powered by Esri

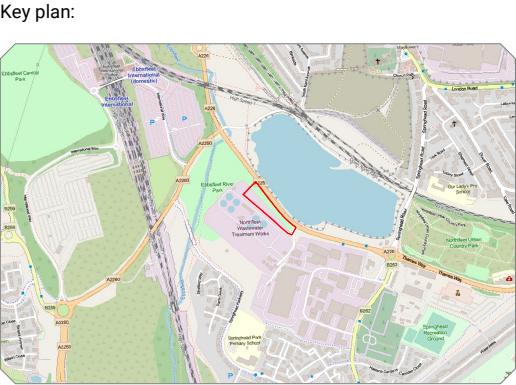

LEGEND

- PREMISES
- PERIMETER FENCE
- ACOUSTIC FENCE BARRIER
- PROPOSED ACCESS TRACKS

REVISIONS				
H	16.04.26	Original RLB/track reinstated	SS	GH
G	26.02.26	Site area reduced	SS	GH
F	15.09.25	RLB extended to highways	SS	GH
E	27.08.25	Blue line hidden	SS	GH
D	22.07.25	Blue line edit	SS	GH
C	21.07.25	RLB reduced to 0.99Ha / scalebar fix	SS	GH
B	17.07.25	Acoustic fence barrier added	SS	GH
REV	DATE	COMMENTS	BY	CHKD



CLIENT	SpeedGreen Ltd			
PROJECT	Gravesend BESS			
LOCATION	Northfleet, Gravesend DA11 8HL			
TITLE	Proposed Site Layout			
DWG NO	SG-GRAVESEND-CIV-PLN-100	REV	H	



Helioworks Limited is a limited company registered in England and Wales. Company Registration No: 10708605.
Registered Office: 85 Great Portland Street, First Floor, London W1P 7LJ.
This drawing or any part of it may not be reproduced without prior consent. Do not scale for construction purposes.
Always check dimensions on site. Always check you are viewing the latest version.