




Proposed Side Elevation - 1 : 50 WEST



Proposed Side Elevation - 1 : 50 EAST

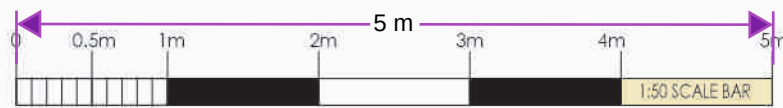

A, Height of existing apex corrected		RFW
REVISIONS		
SCALE: 1:50	DATE: November 2025	DRAWN: RFW
Proposed Elevations		
PROJECT: Proposed Rear Extension 4 Ulke Place Meopham Kent DA13 0ER for: Mr and Mrs Tynon		
WARD + ASSOCIATES		
THE HOO WROTHAM ROAD MEOPHAM GRAVESEND KENT DA13 0HP		
M: 07771 563940 E: roger@wardassociates.co.uk W: www.wardassociates.co.uk		
4121.WD.04A		
A		