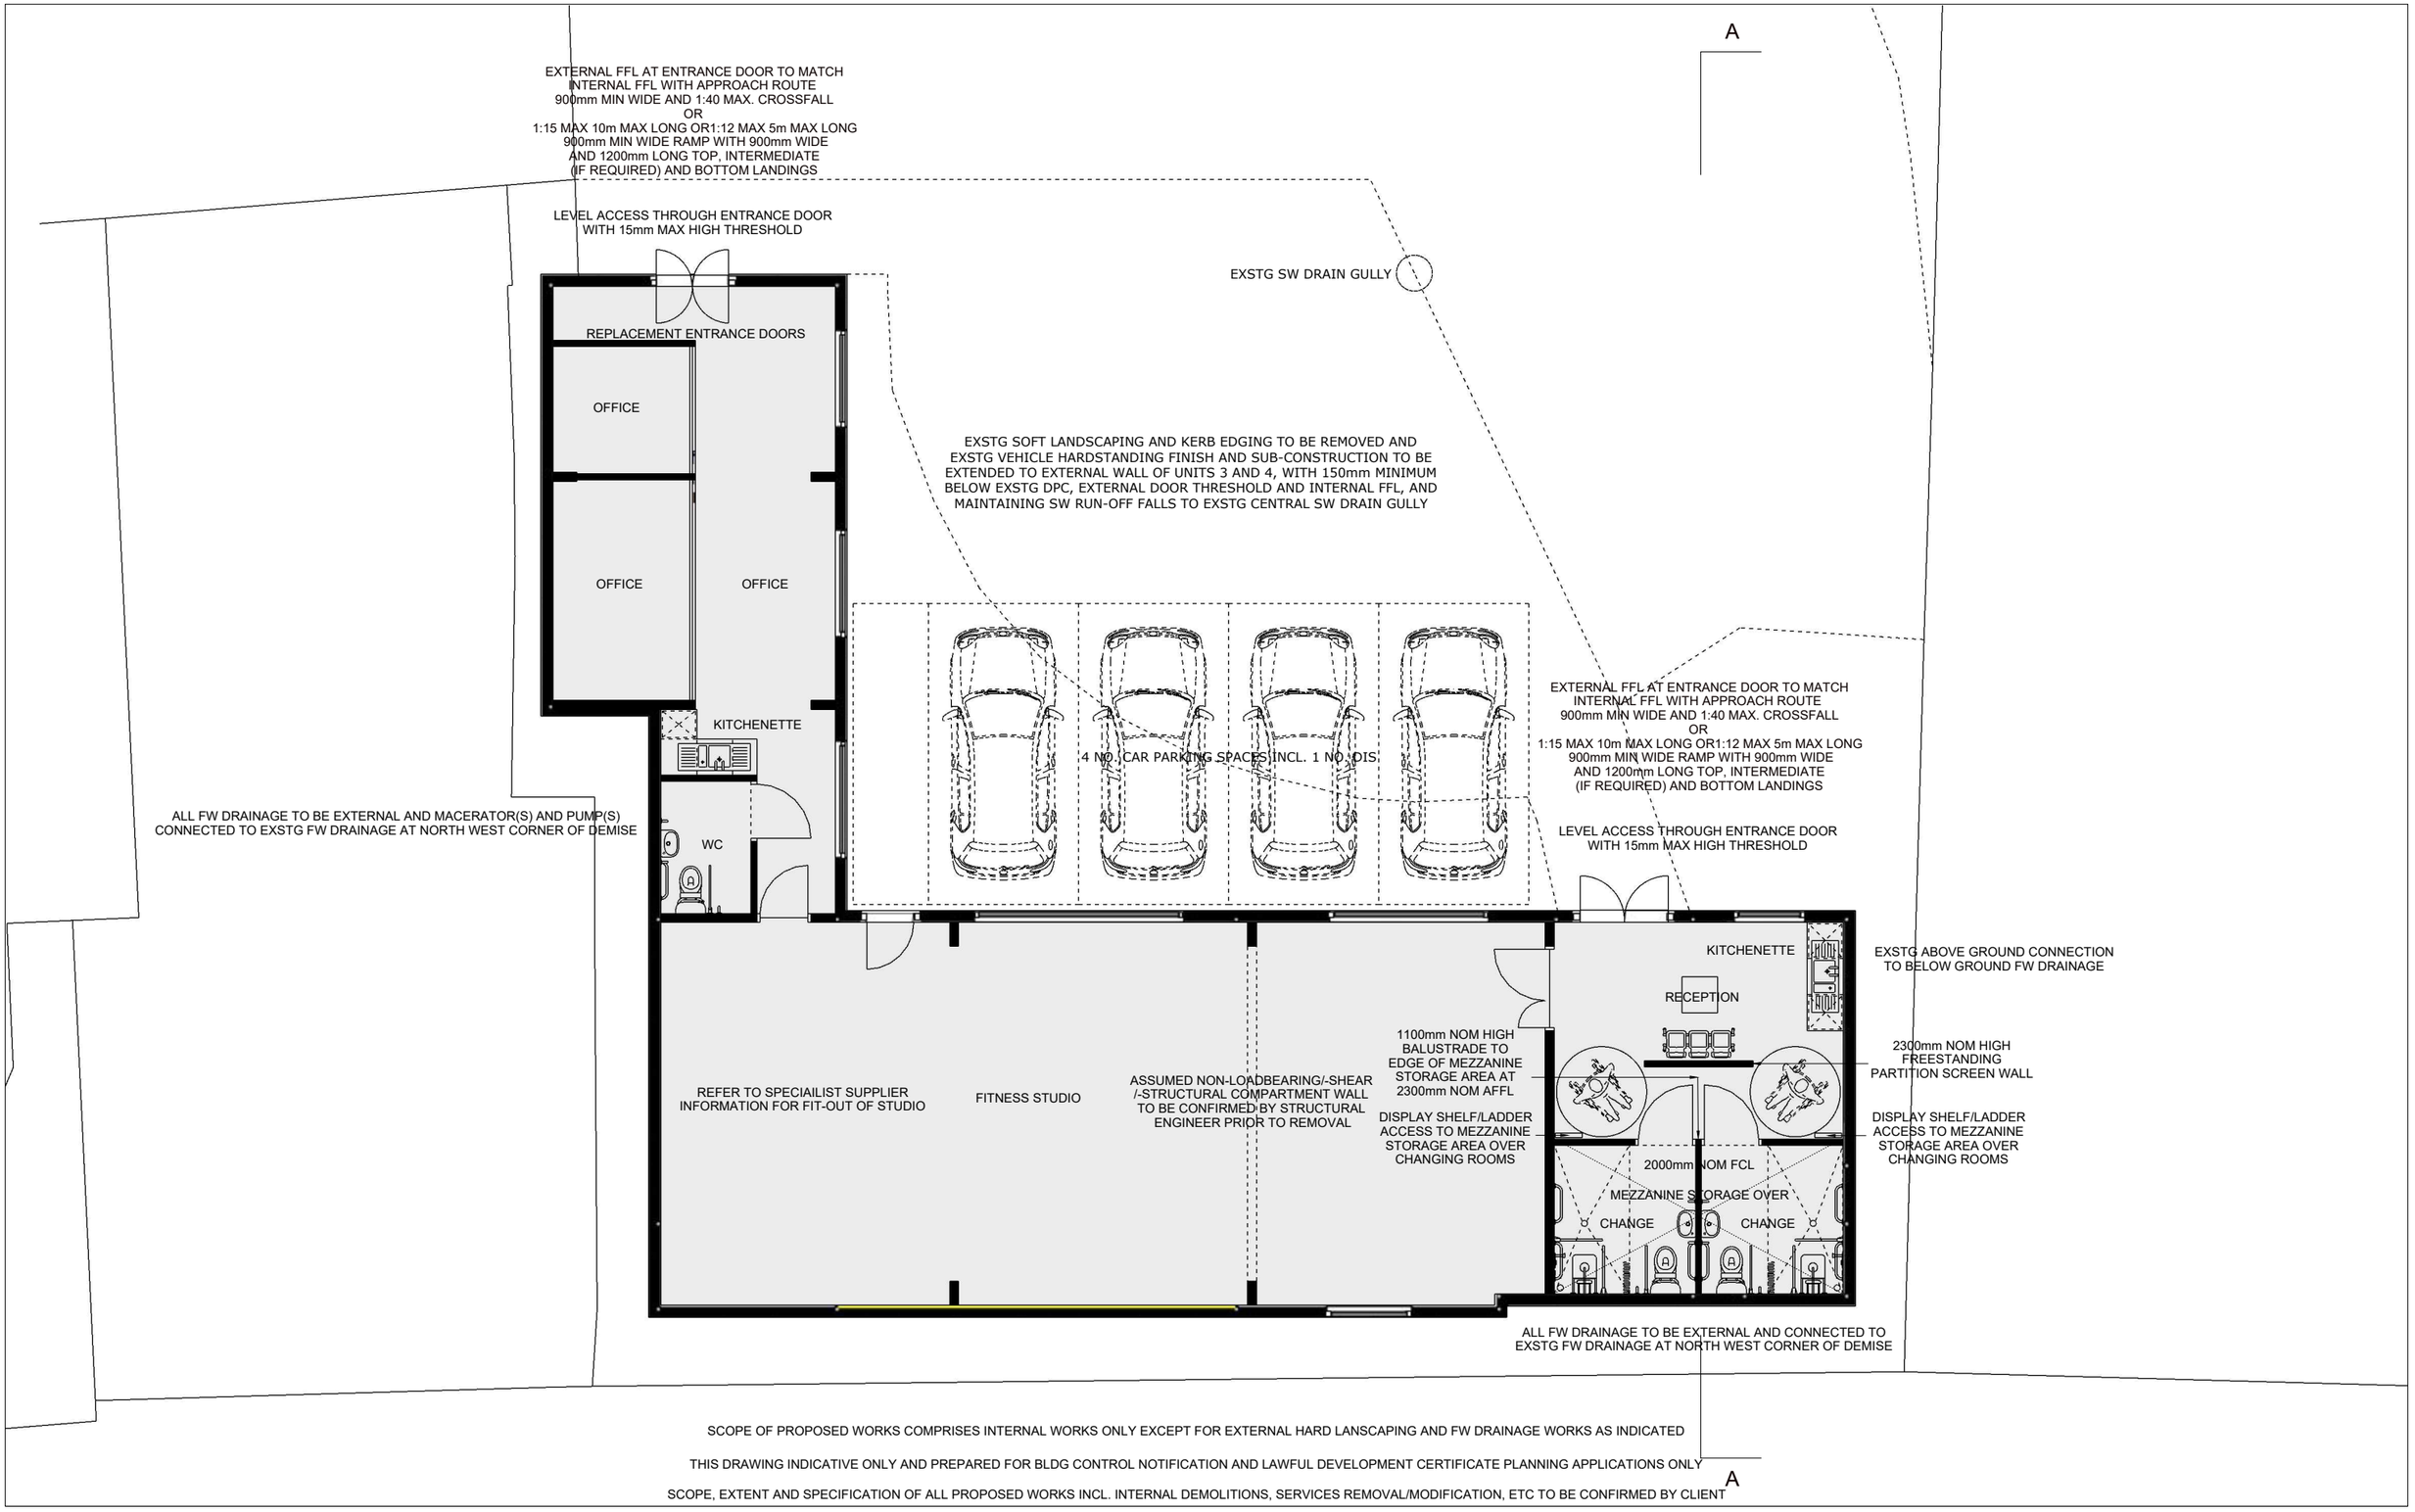

SCOPE OF PROPOSED WORKS COMPRISES INTERNAL WORKS ONLY EXCEPT FOR EXTERNAL HARD LANSCAPING AND FW DRAINAGE WORKS AS INDICATED

THIS DRAWING INDICATIVE ONLY AND PREPARED FOR BLDG CONTROL NOTIFICATION AND LAWFUL DEVELOPMENT CERTIFICATE PLANNING APPLICATIONS ONLY

SCOPE, EXTENT AND SPECIFICATION OF ALL PROPOSED WORKS INCL. INTERNAL DEMOLITIONS, SERVICES REMOVAL/MODIFICATION, ETC TO BE CONFIRMED BY CLIENT

Steve Baker **Architect**

78 Pound Road East Peckham Tonbridge Kent TN12 5BJ

18 Hatton Place London EC1M 8RU

T:+44 (0)1622 870275
E:contact@stevebakerarchitect.com
W:www.stevebakerarchitect.com

S	R	Date	Description

Note - Do not scale from this drawing except for planning application purposes. All dimensions must be checked on site by the contractor and any discrepancies reported immediately.

© COPYRIGHT 2024 STEVE BAKER ARCHITECT
Ordnance Survey. © Crown Copyright 2024. All rights reserved. Supplied by UK Map Centre Licence number 100048957.

arb Architects Registration Board

RIBA Chartered Practice

astroworx Ltd

0 1 1:50 @ A1 2 3m
0 2 1:100 @ A3 4 6m

5.99 m

Client: ASTROWORX LTD

Project Title: UNITS 3 AND 4 BOWES BUSINESS PARK

Status:	Stage:	Scale:	Sheet:
PLANNING	P	1:50/100	A1/A3

Drawing Title: PROPOSED GROUND FLOOR PLAN

Project No:	Disc:	Building:	Package:	Drawing No:	Revision:
A25370	A	-	-	1110	_