
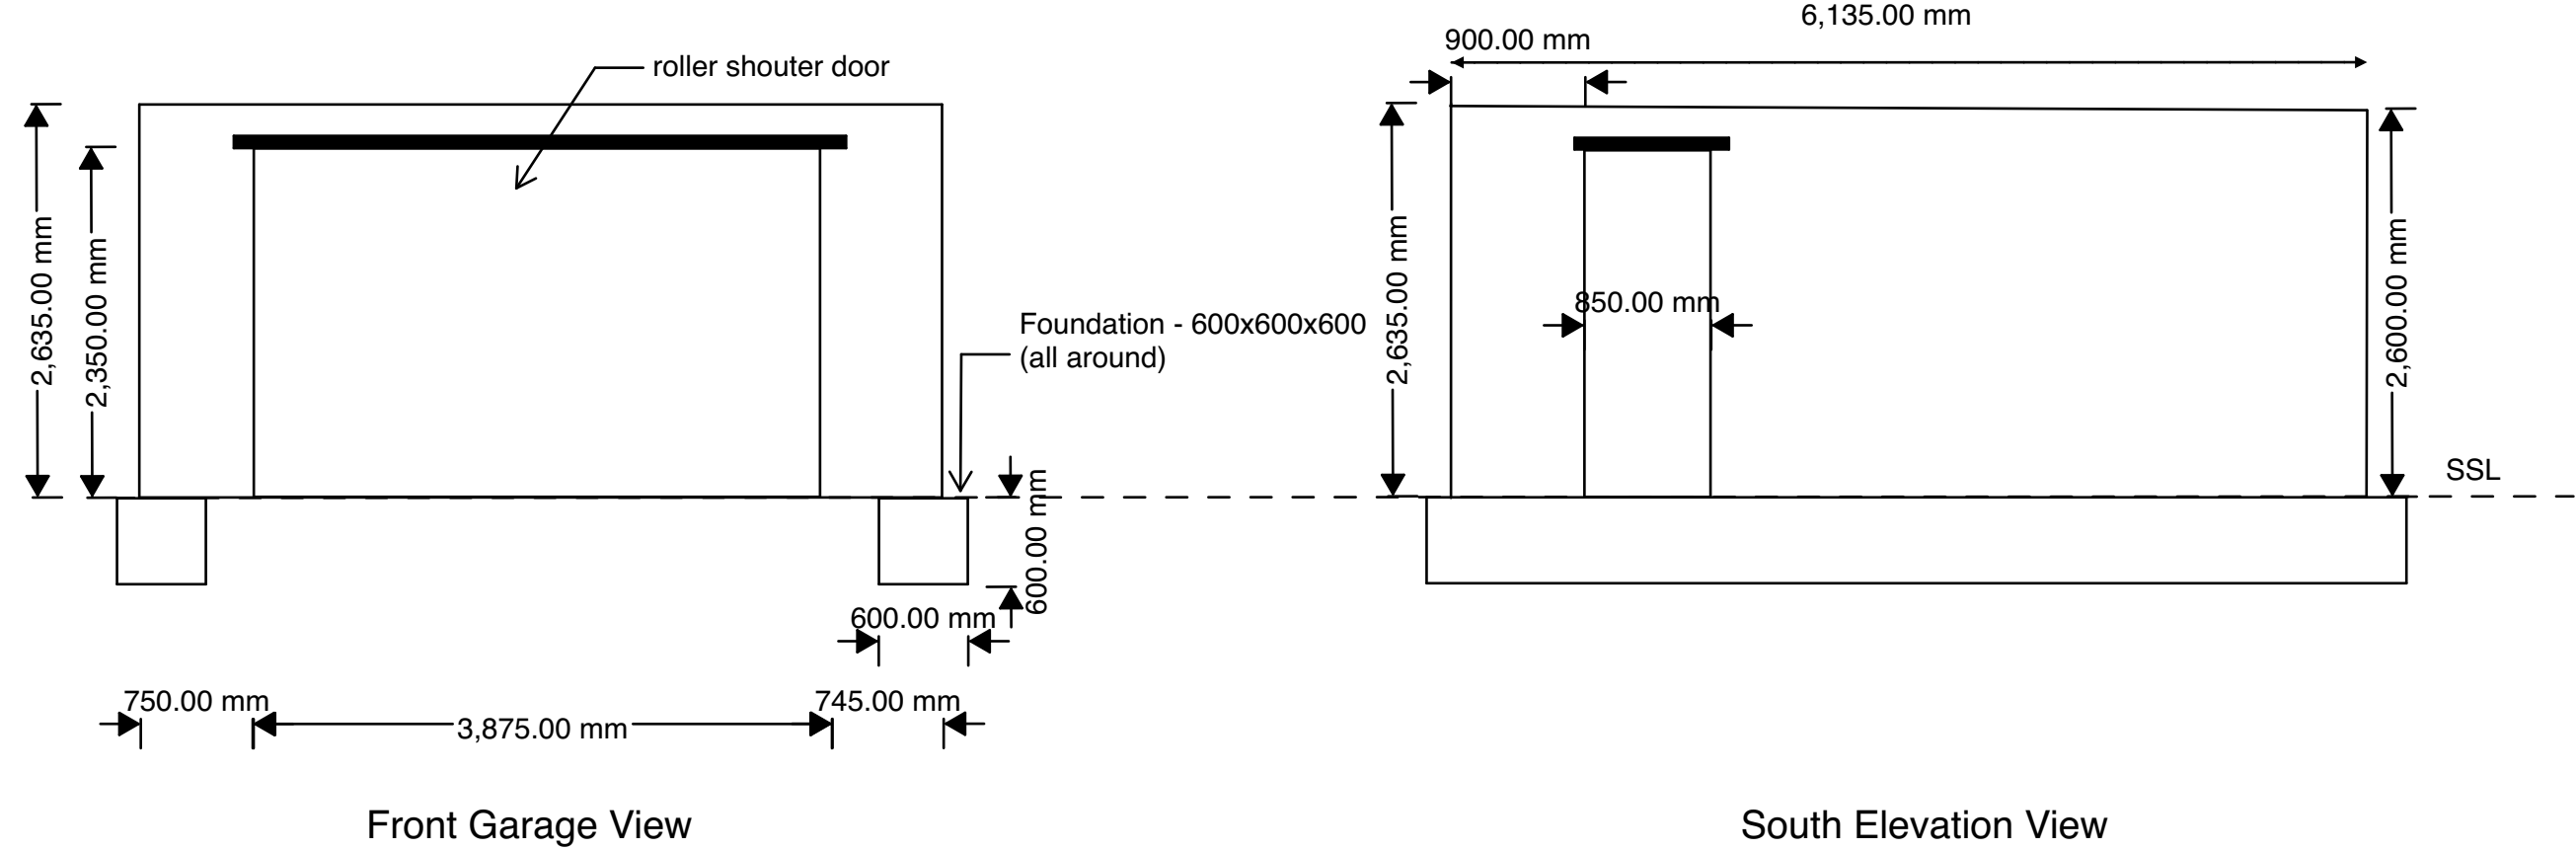


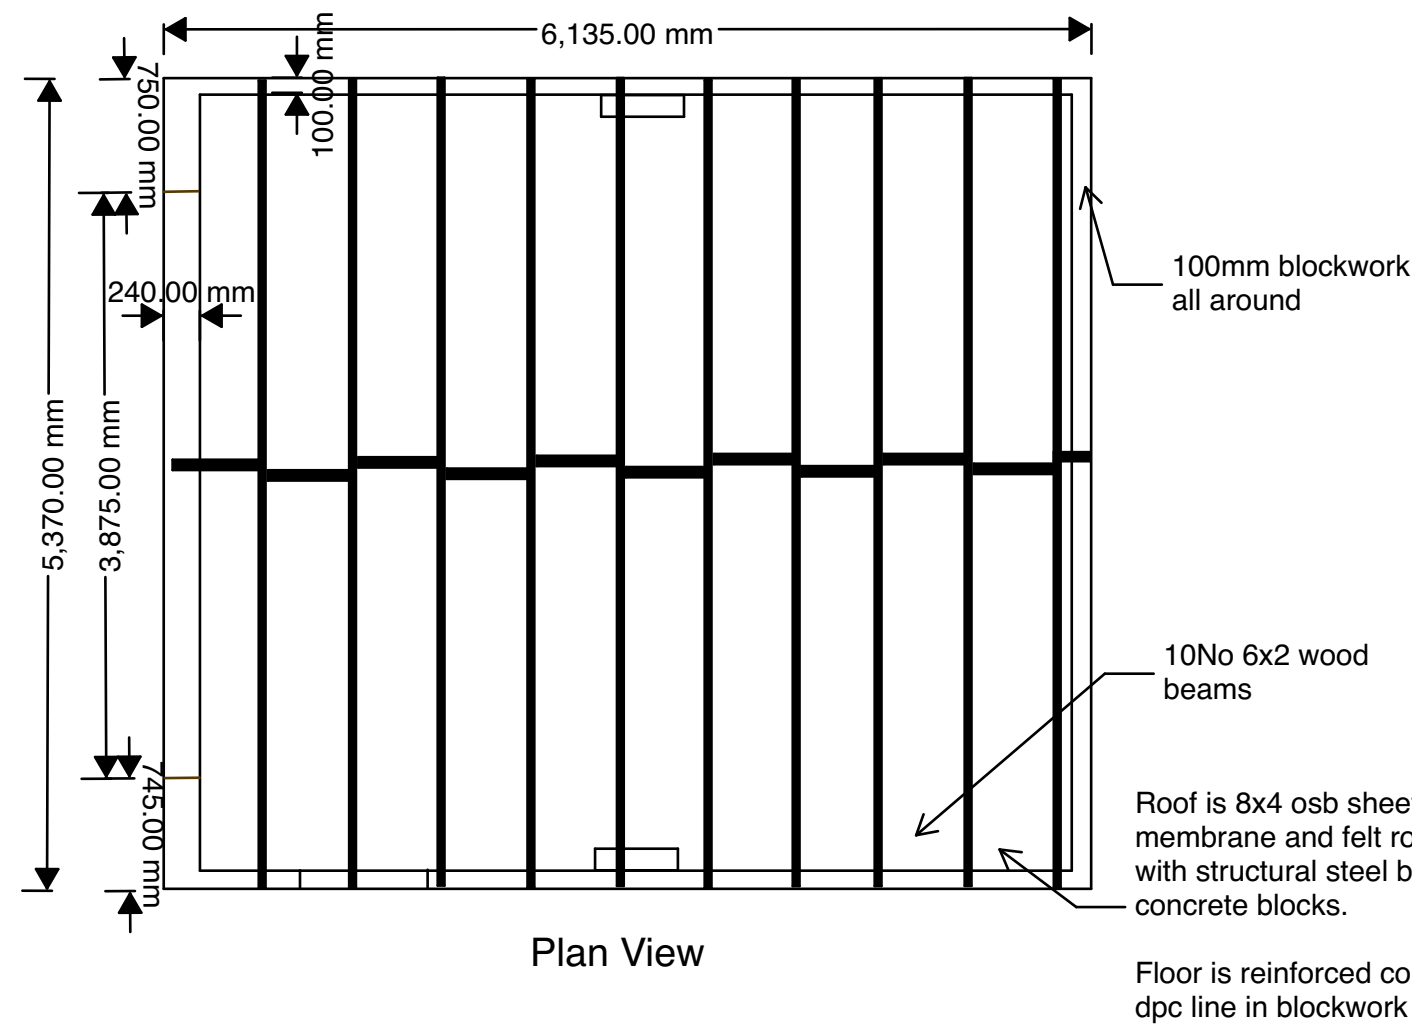


NOTES

Do not scale from drawings
All dimensions are in millimetres unless otherwise indicated.
Discrepancies to be reported immediately to the Architect
To be read in conjunction with all relevant Architects',
Landscape Architects', and Structural Engineers' drawings.
All existing site, tree and building information has been
compiled from different sources.
All dimensions to be checked on site.

Copyright © Jonathan Burlow Ltd.

REV.	DATE	DESCRIPTION	DRN. BY	APP. BY

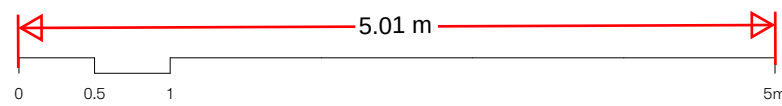

Jonathan Burlow Architects

Jonathan Burlow Architects
4 Rendecious St, Folkestone CT20 1EX
Tel: +(44) 7447949626
www.jonathanburlow.co.uk

PROJECT
23 St Alban's Close
Gravesend DA12 5SF

PROJECT NUMBER
045

DRAWING NAME
PROPOSED GARAGE

DRAWING NUMBER
P-102

DATE 15/07/2025
SCALE 1:50
FORMAT A2
DRAWN / APPROVED JBA

ISSUE
P1

CAD REFERENCE 23_StAlbansCL2D.pln

CLIENT
Private