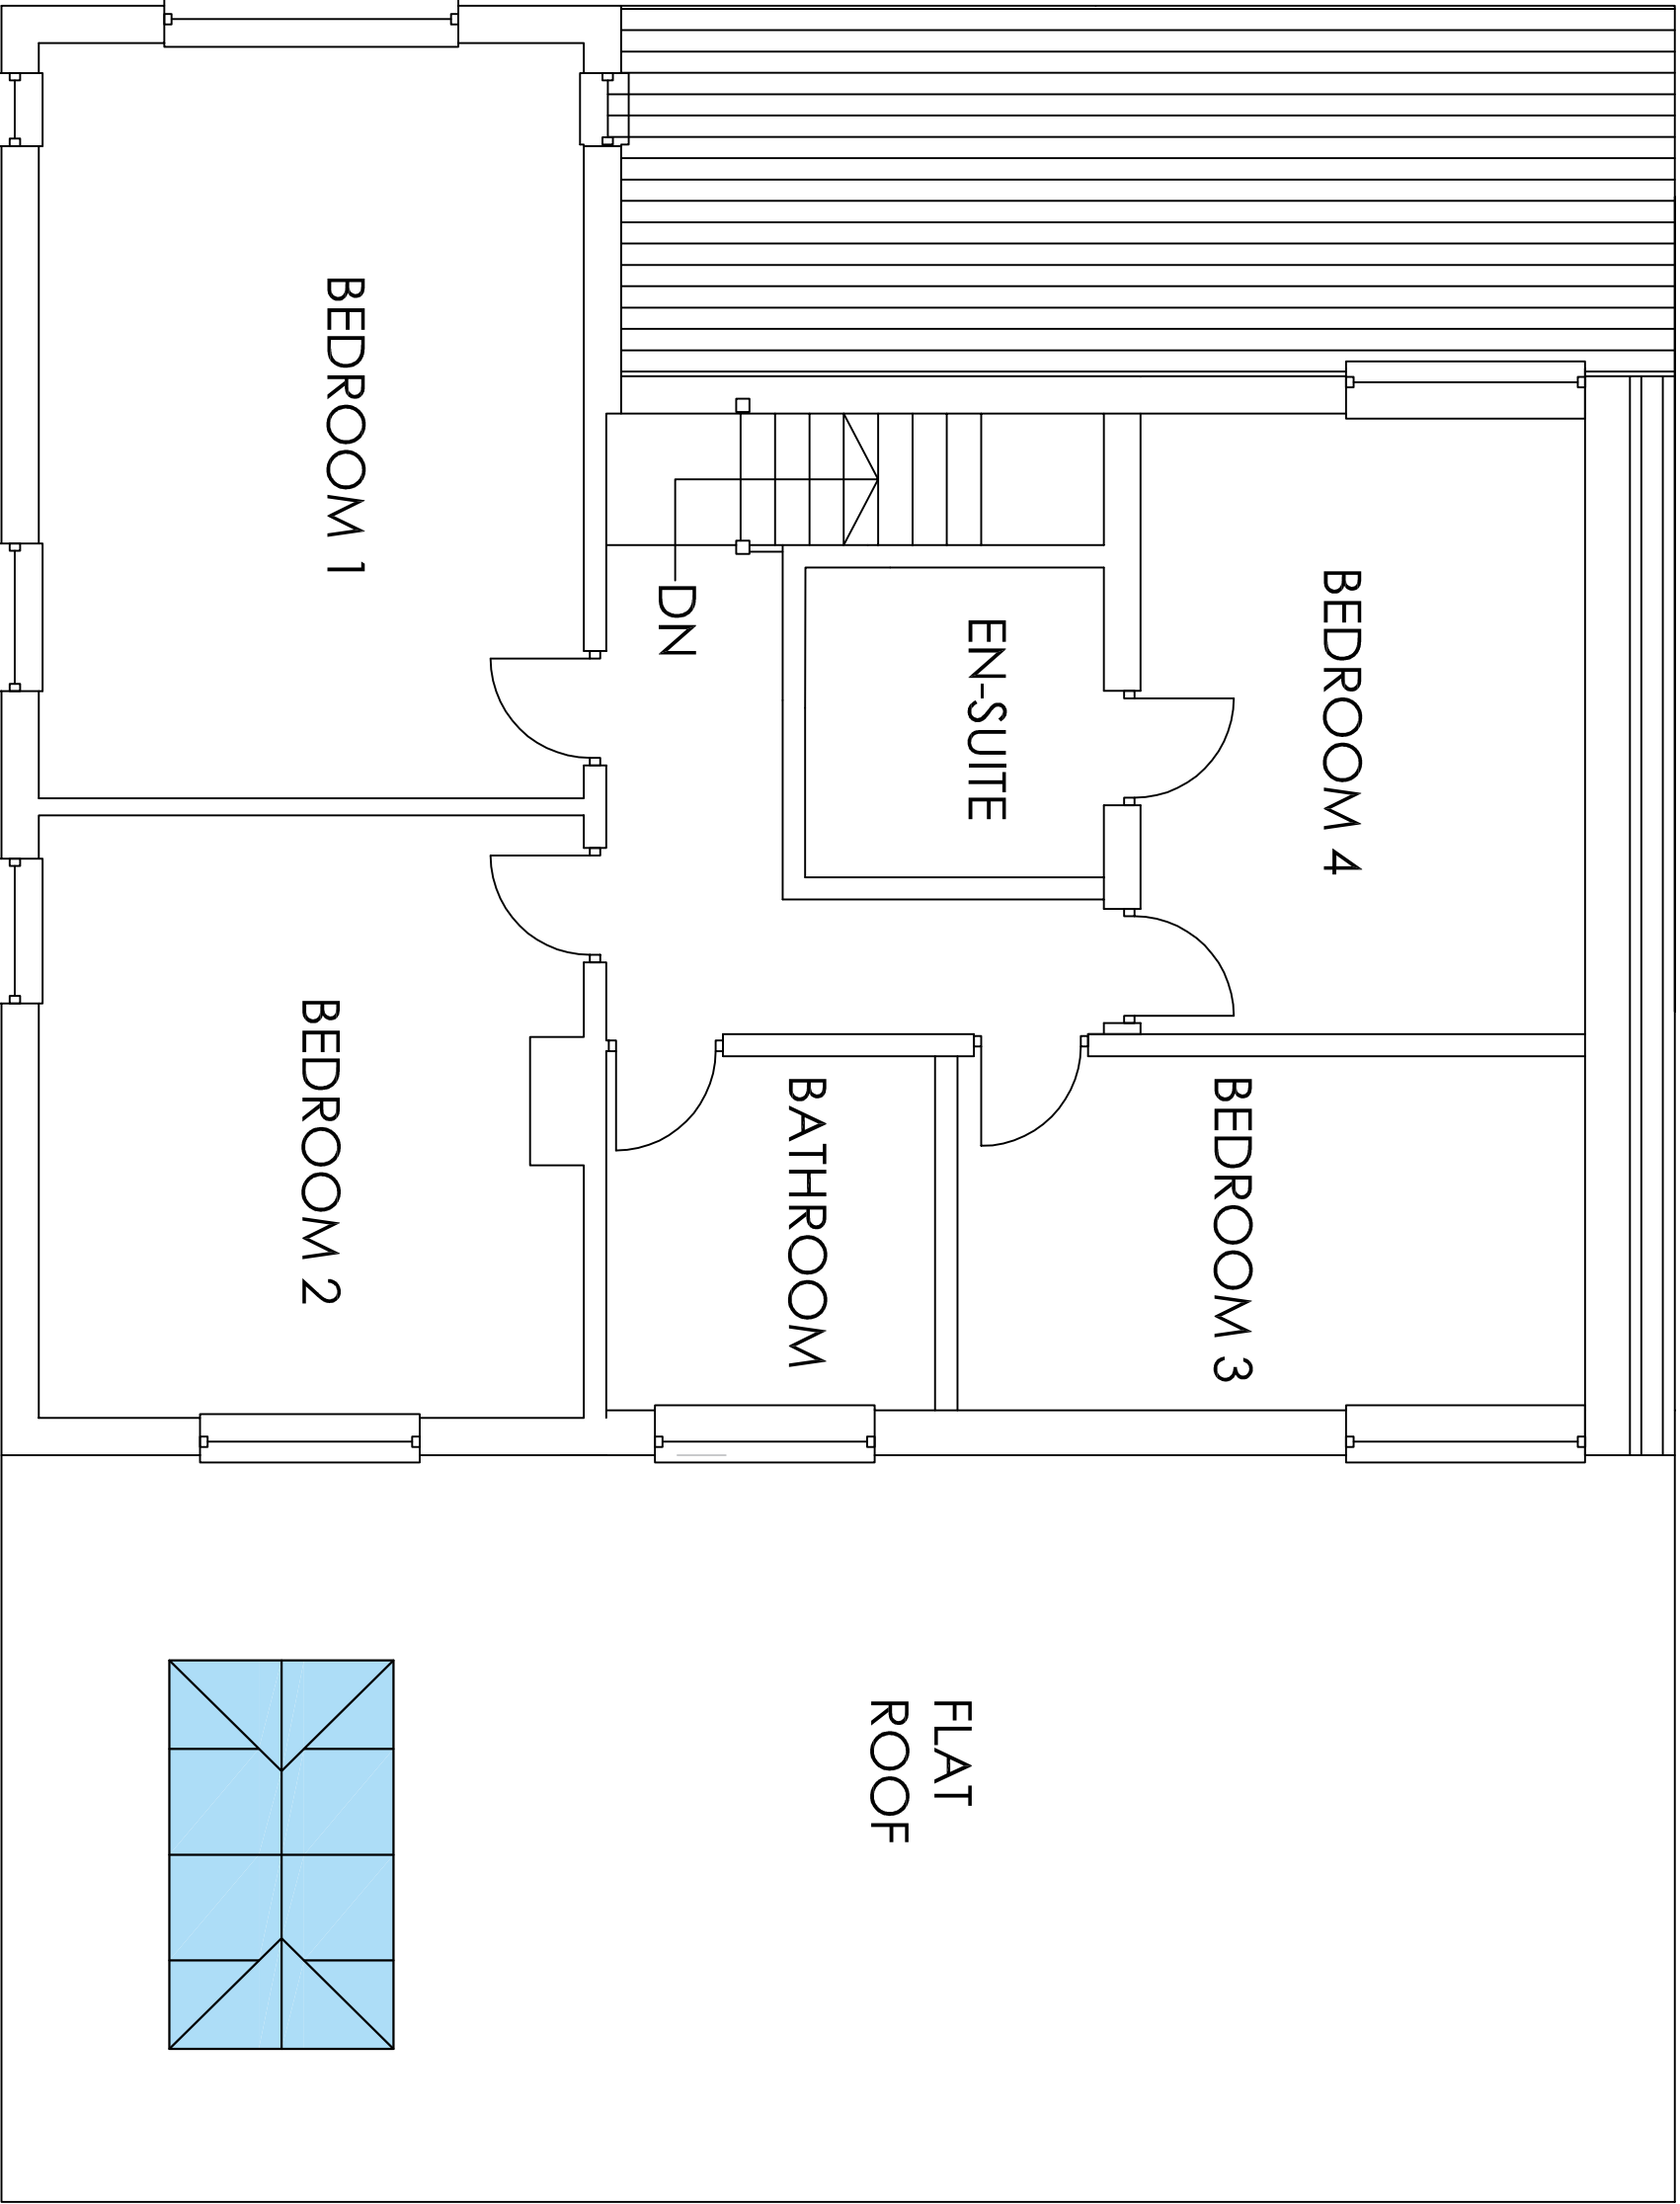


Increase window
width to 970mm

Project		Ext. Front Porch and Erection of Single Storey Rear Ext., Part Two Storey Side & Front Ext. 1 Orchard Av Gravesend Kent DA11 7NX			
Drawing Title		H Channa PICAROONS MAIDSTONE ROAD PLATT KENT TN15 8LB Tel / Fax: 01732 605759 E-mail: hbchanna@tiscali.co.uk			
Proposed FF Plan		Drawn	Date	Scale	Drawing No.
		HC	June 23	1:50	10A/A3/04