


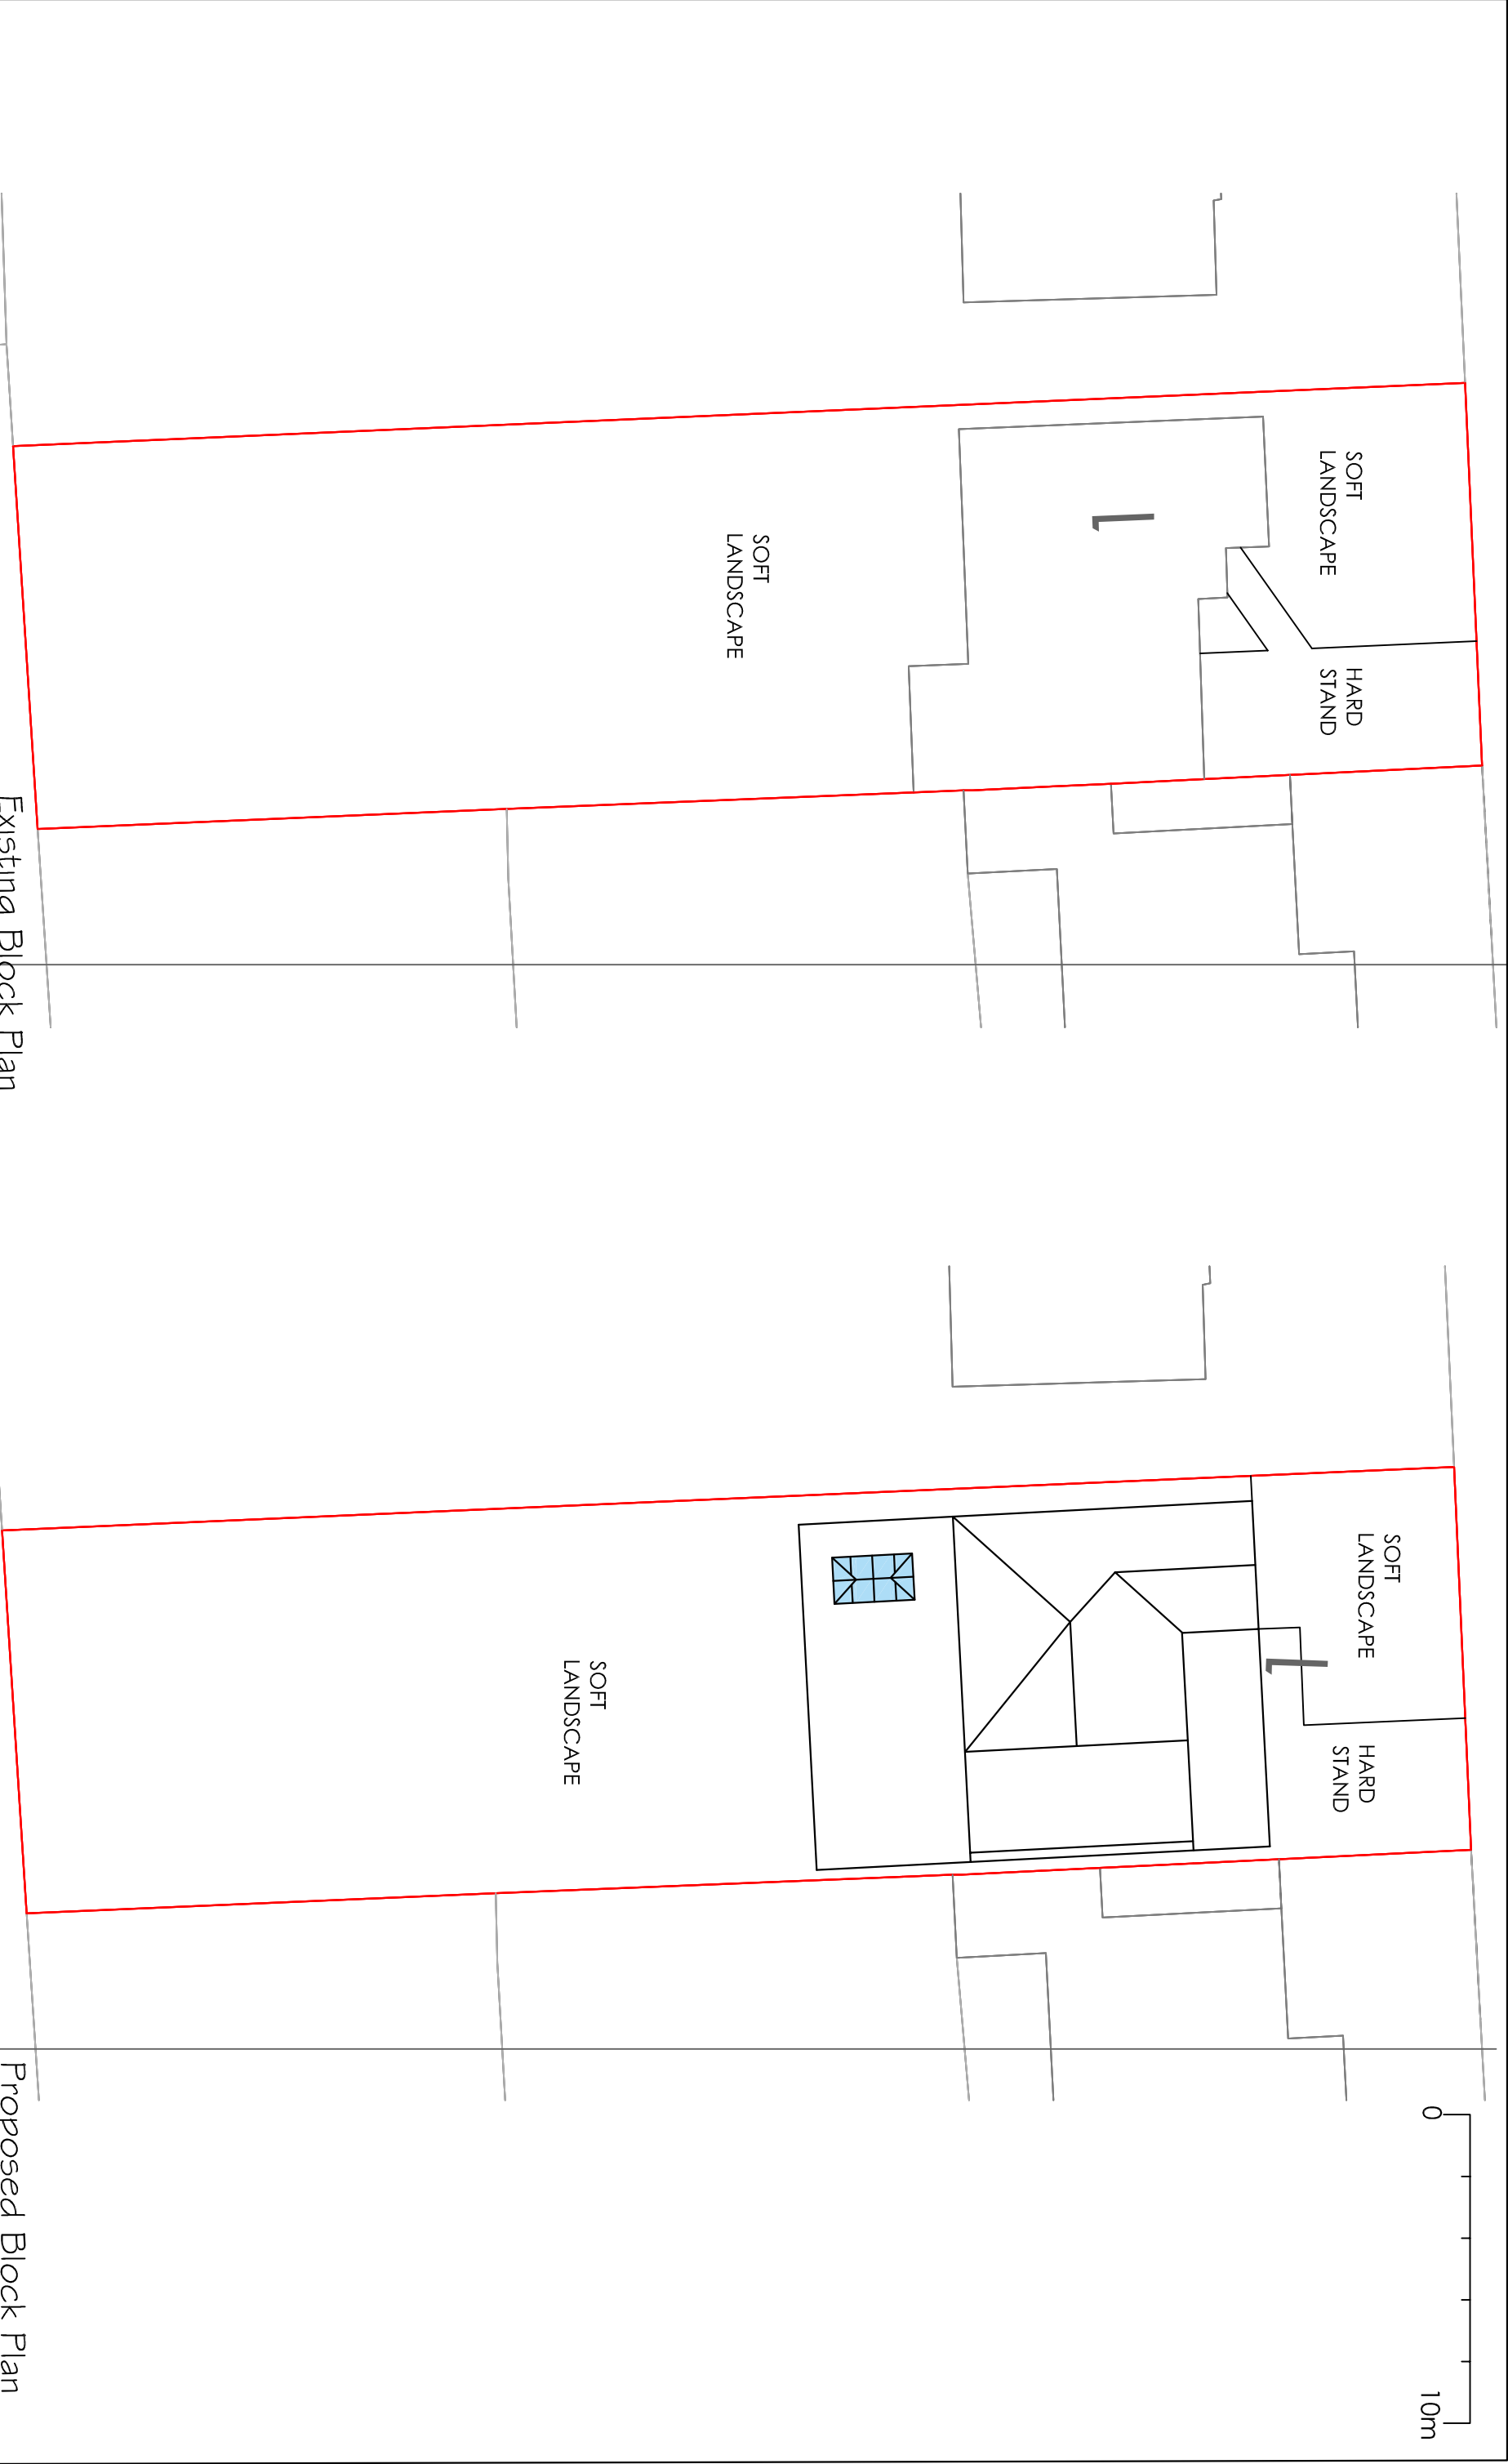

Project

Garage Conversion to Office
1 Orchard Av Gravesend Kent DA11 7NX

Drawing Title

Existing and Proposed Block Plans

H Channa

PICAROONS MAIDSTONE ROAD PLATT KENT TN15 8LB
Tel / Fax: 01732 605759 E-mail: hbchanna@tiscali.co.uk

Drawn	Date	Scale	Drawing No.
HC	June 23	1:200	10A/A3/06