
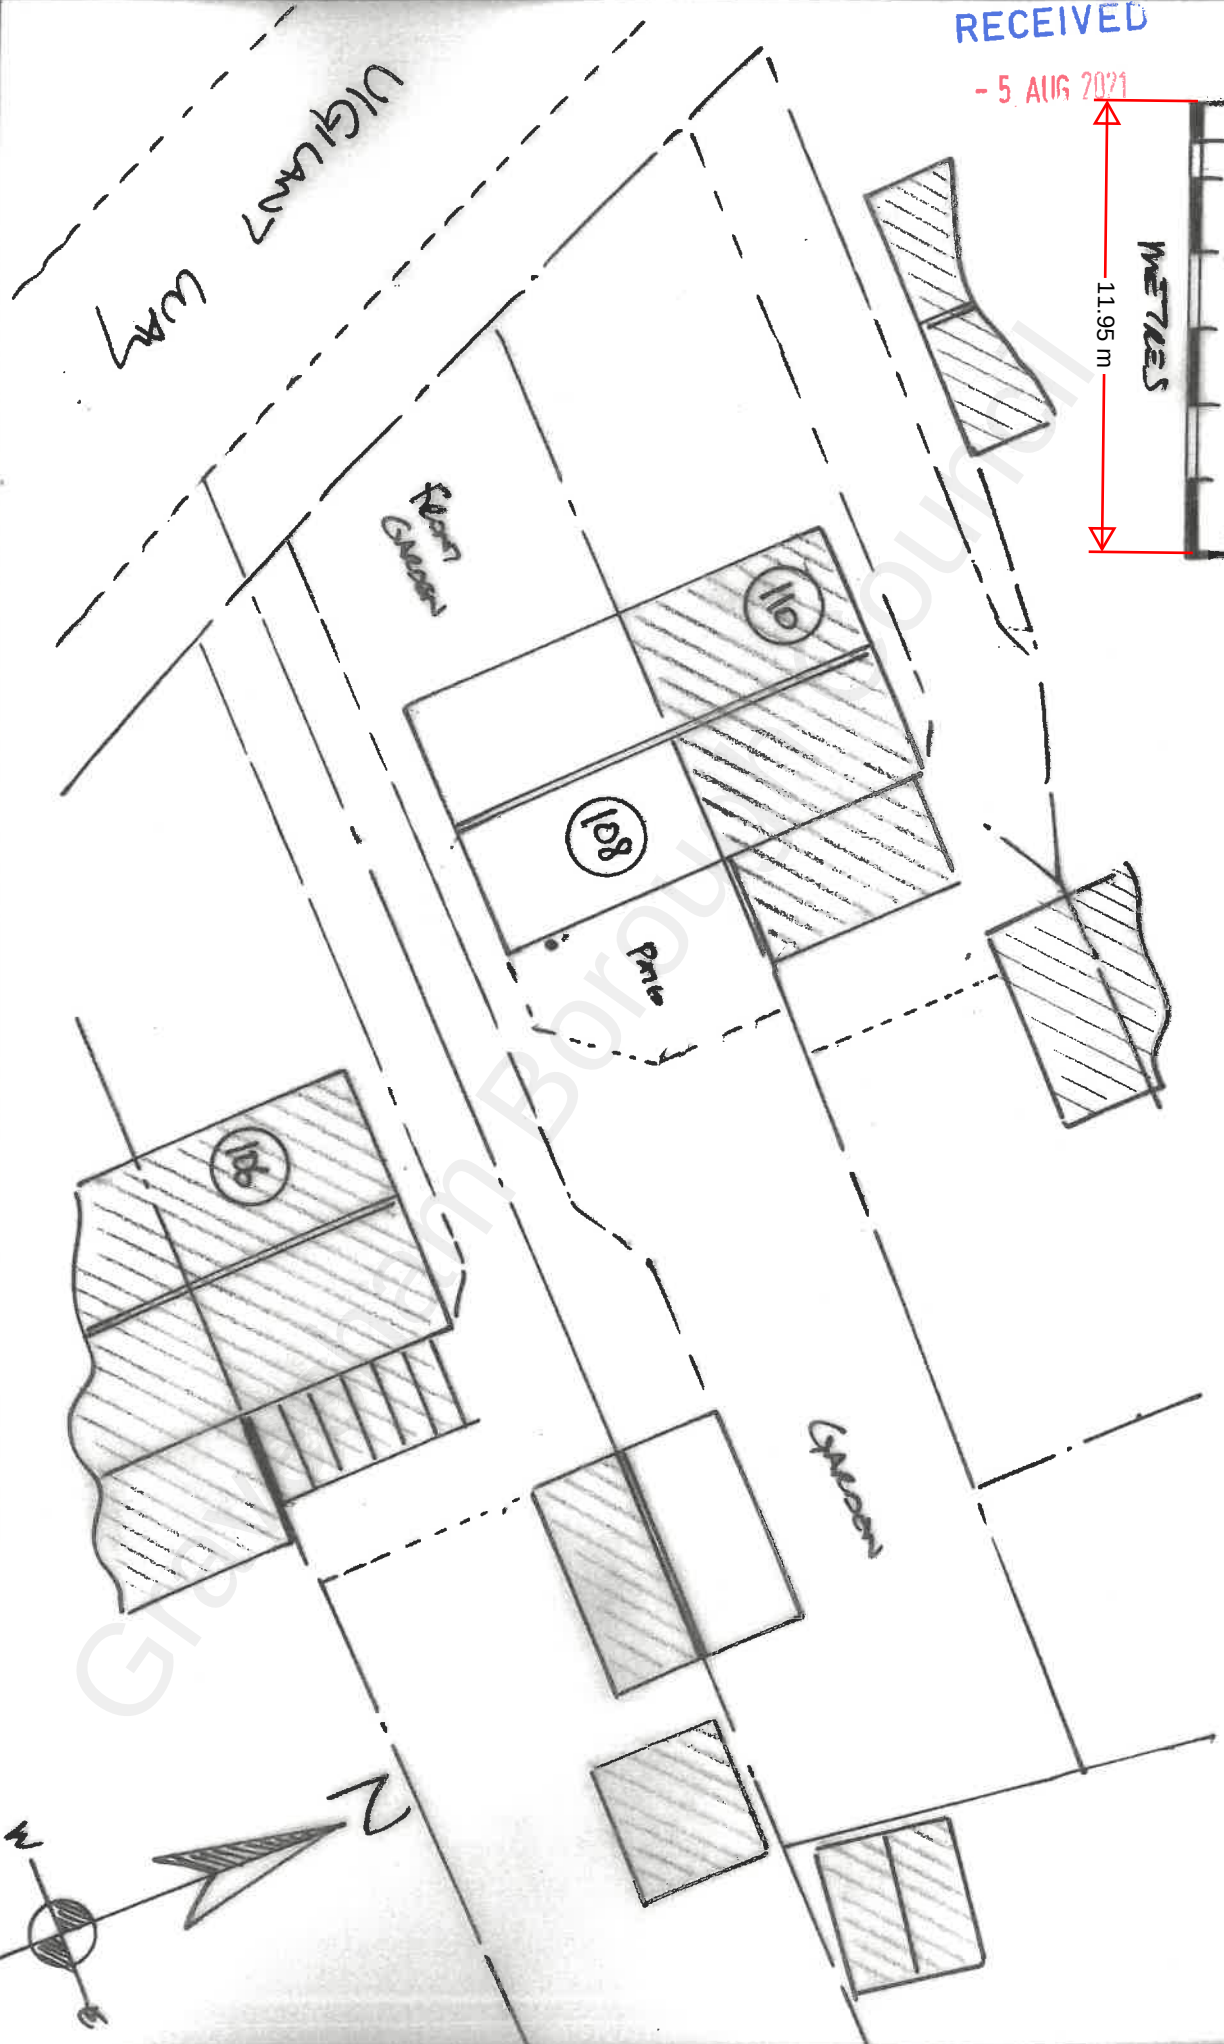


RECEIVED

- 5 AUG 2021

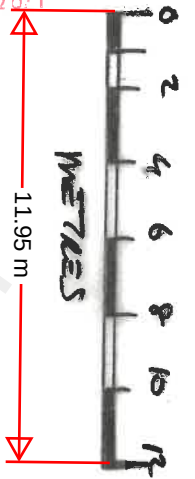

Project

108 VIGILANT way

Title

EXISTING Block Plan

Date

July/2021

Scale

1:200 C.A4

Drawing

Dec/2011/02

Rev

01