

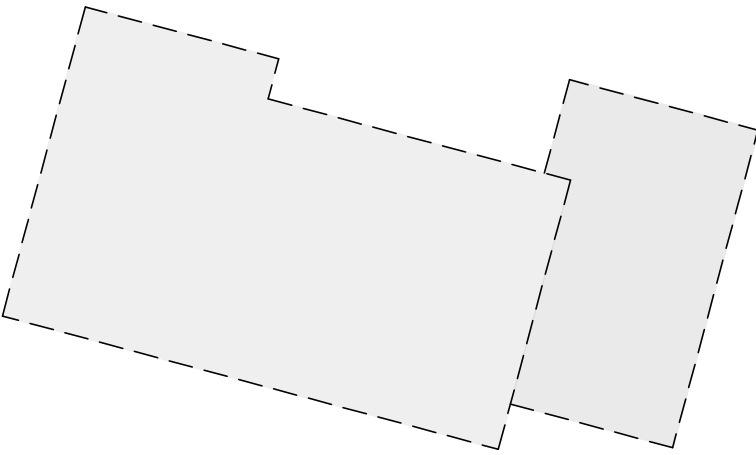
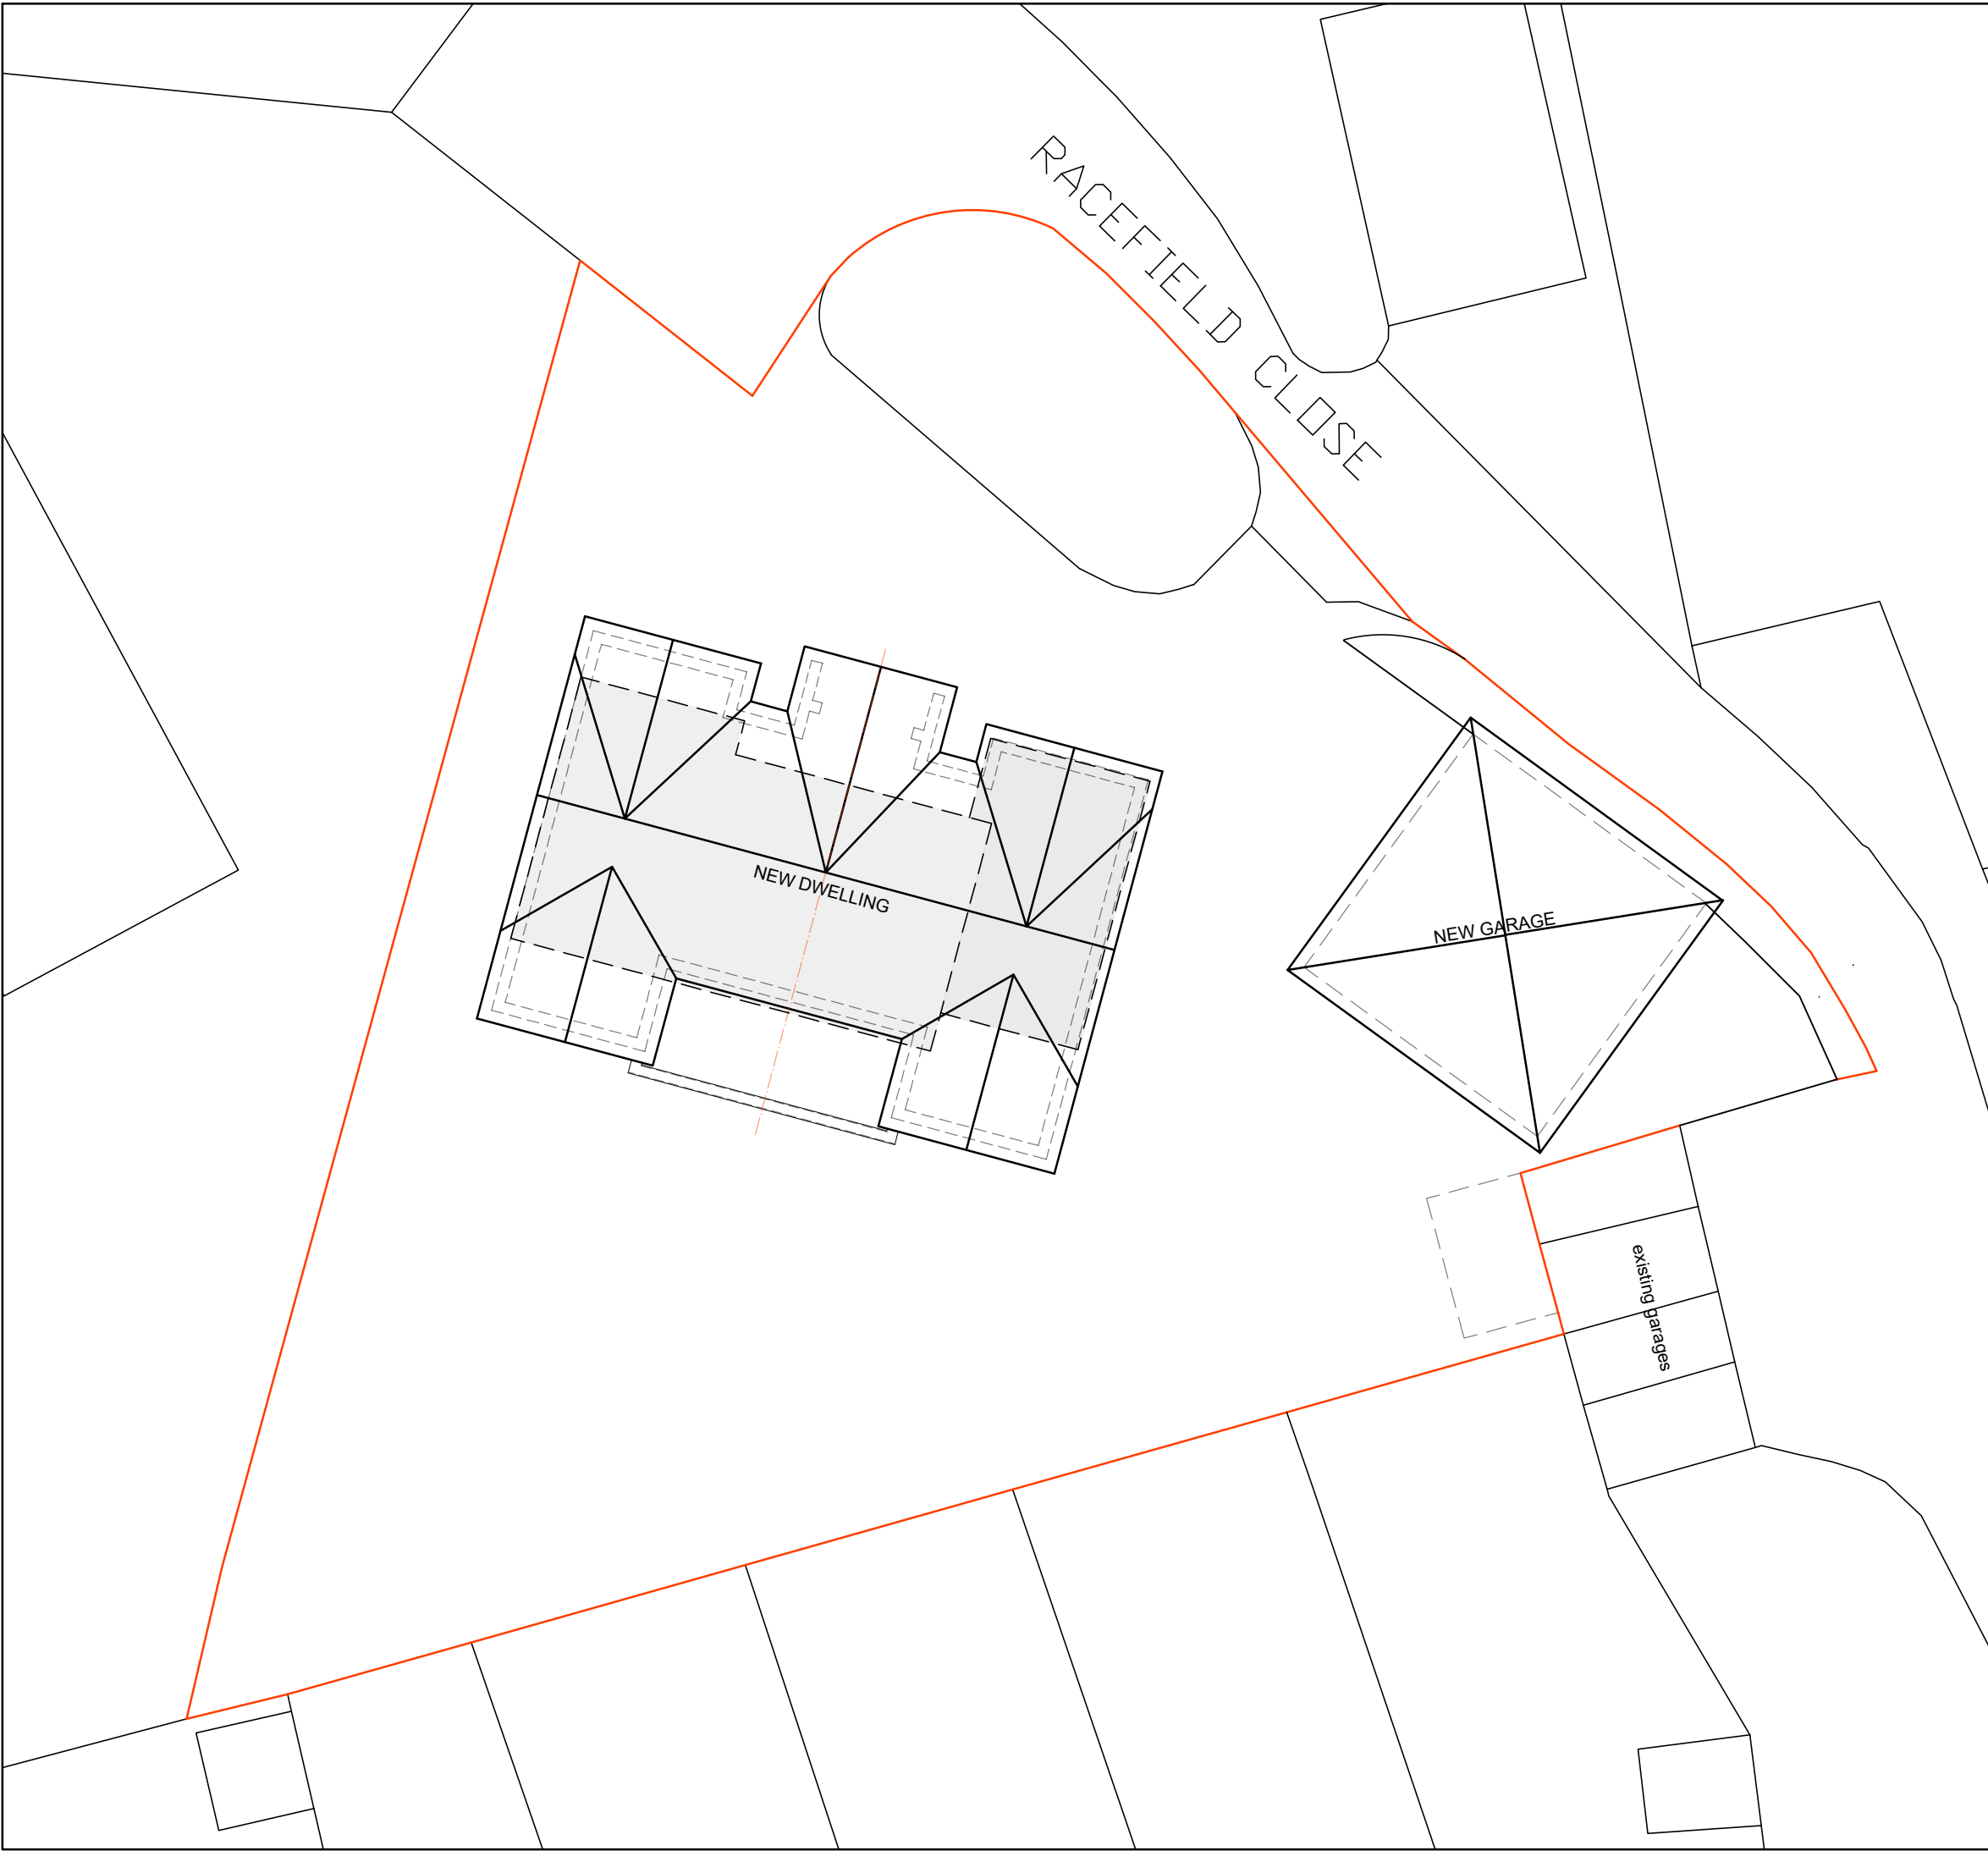


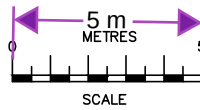

EXTENT OF EXISTING DWELLING AND GARAGE

SEE DWG No 107 FOR  
LANDSCAPING DETAILS

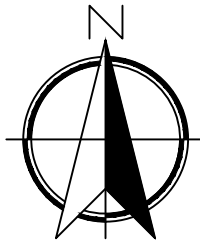

SCALE BAR @ 1:200

BLOCK PLAN  
AS PROPOSED  
(1:200)

|   |             |          |
|---|-------------|----------|
|   |             |          |
|   |             |          |
| Date   | No          | Revision |
| <b>Penfold Project Services</b><br><br>Epmarket, Wrotham Road, Meopham, Kent, DA13 0JH<br>Telephone: 01474 816690<br>e-mail: apenfold448@btinternet.com |             |          |
| Job Title: LENTON GARTH<br>RACEFIELD CLOSE<br>SHORNE<br>KENT<br>DA12 3EL                                                                                |             |          |
| Dwg Title: BLOCK PLAN<br>AS PROPOSED   |             |          |
| Scale:   | 1:200 @ A2  |          |
| Dwg No.:   | 106         |          |
| Date:   | August 2025 |          |