


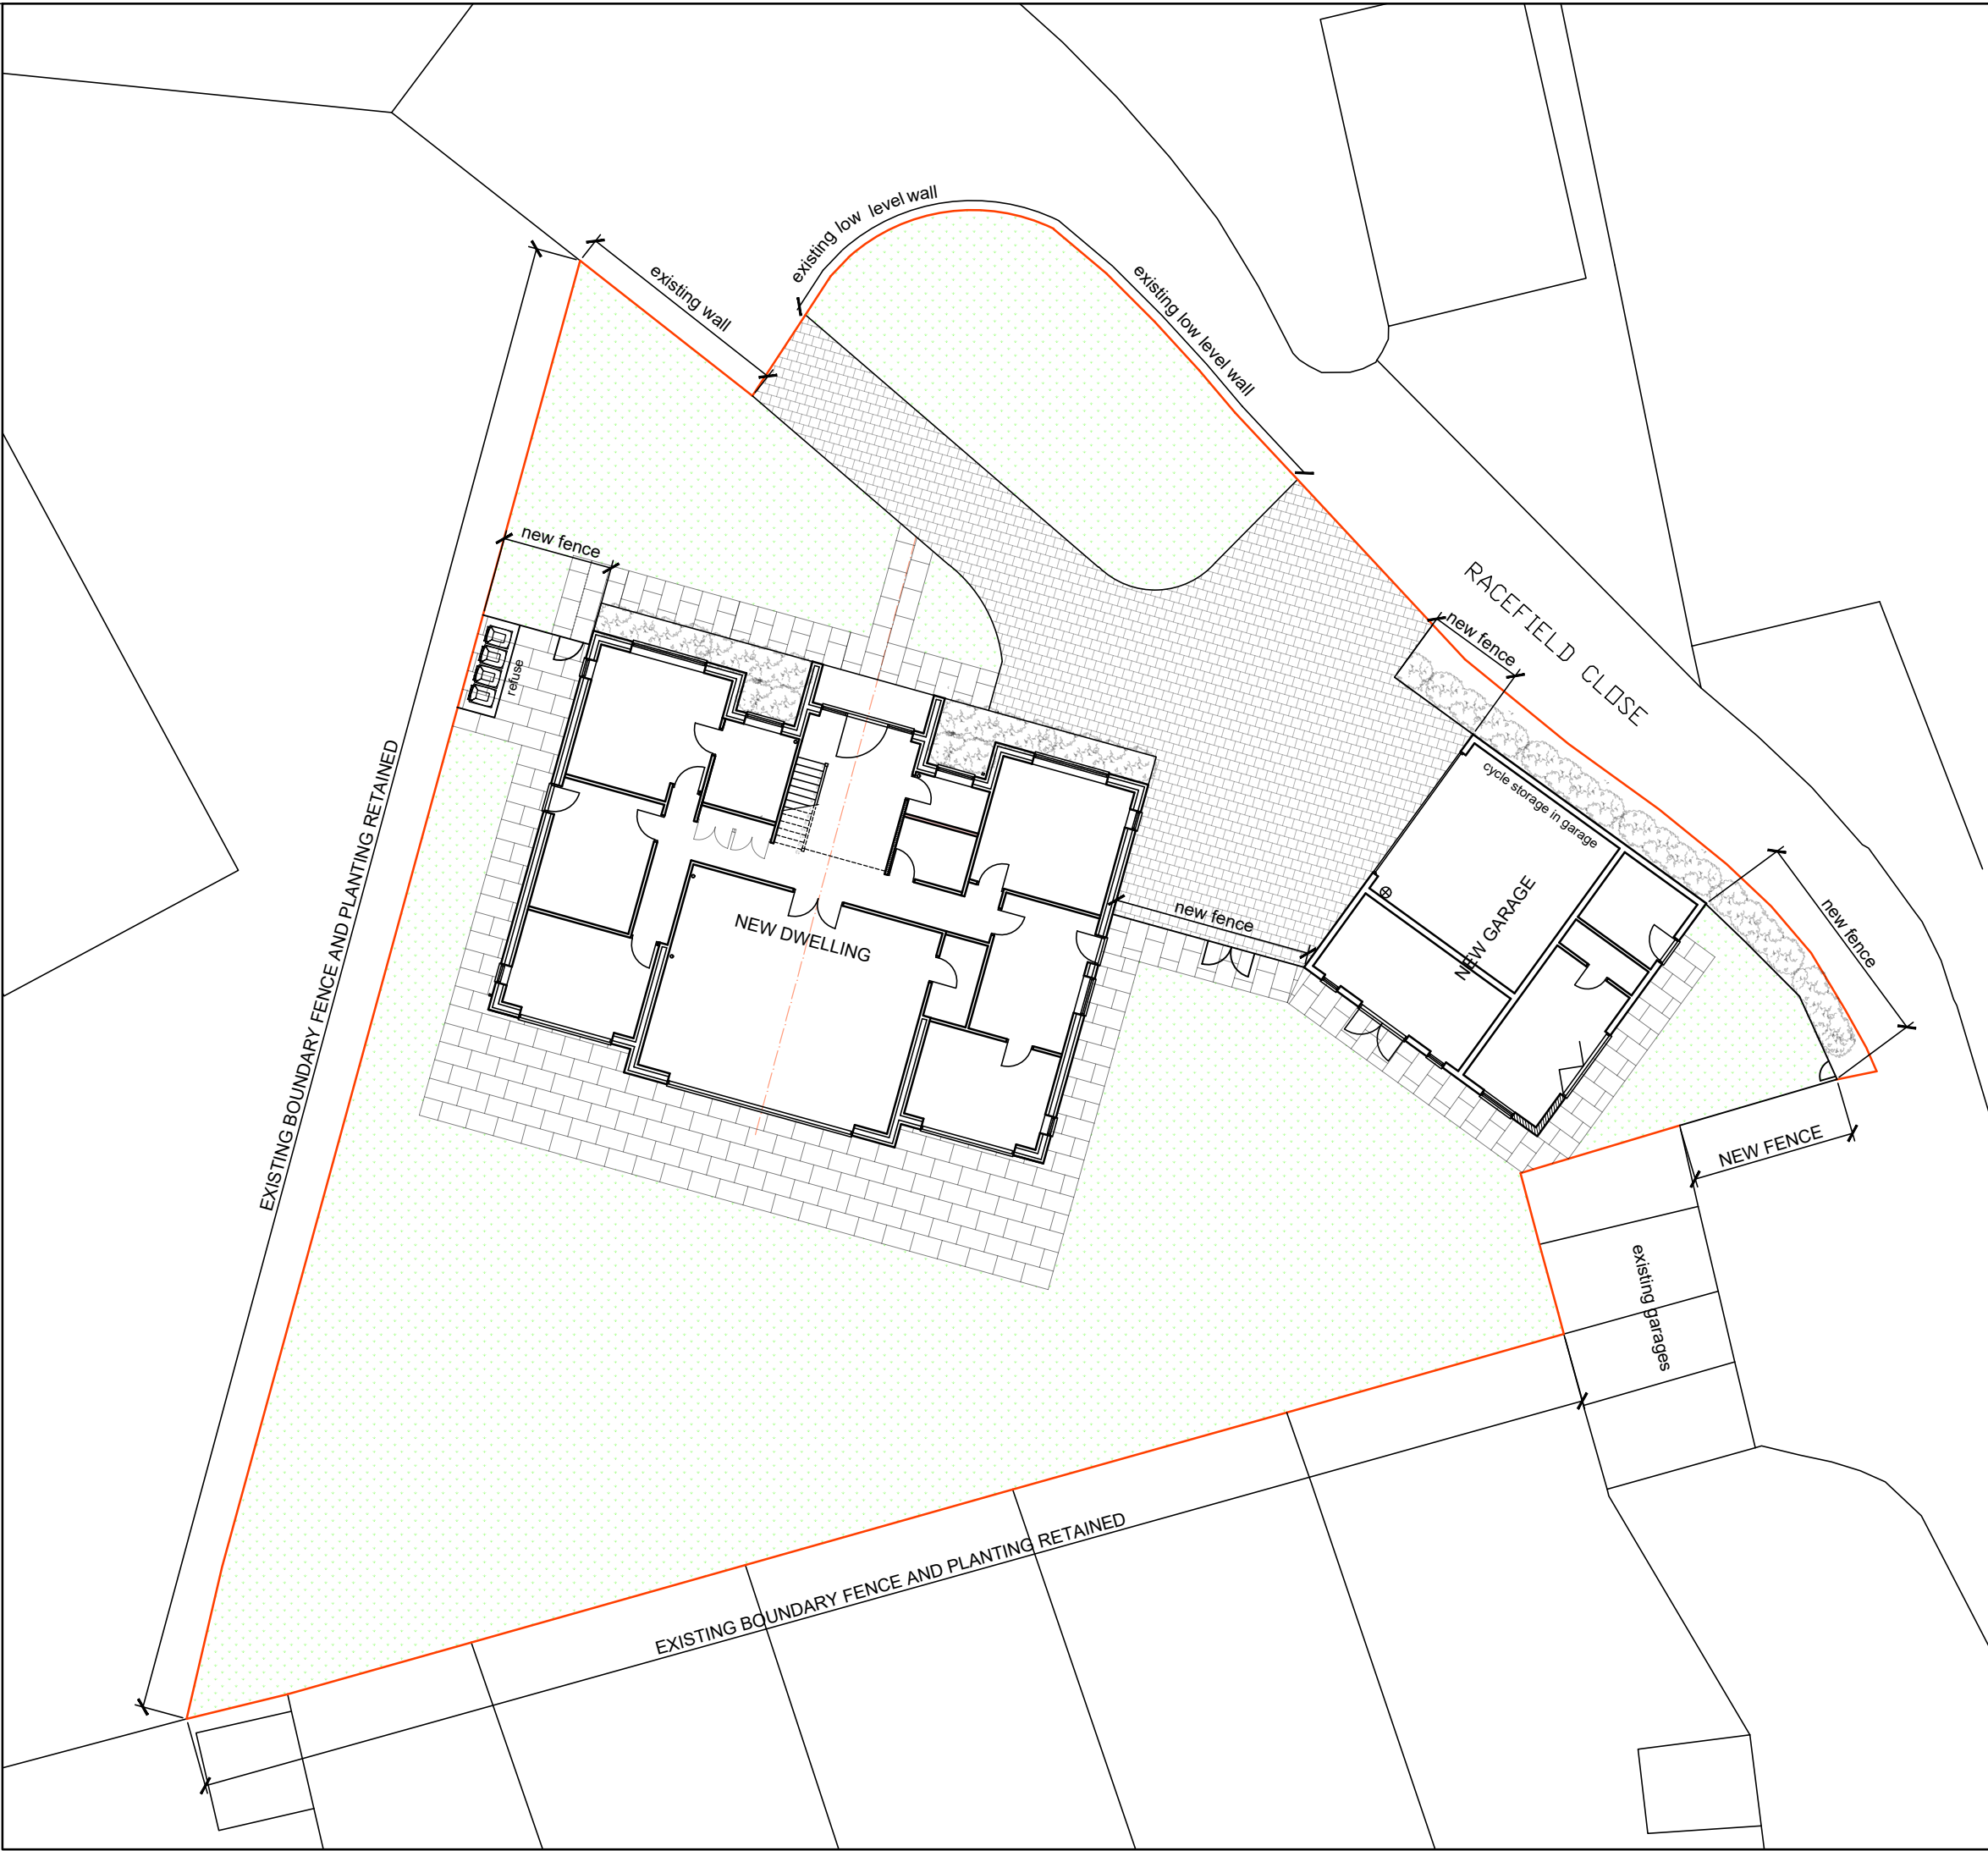

BLOCK PLAN
AS PROPOSED
(1:200)

LEGEND
TO BE READ IN CONJUNCTION WITH
SCHEDULE OF PROPOSED MATERIALS



New hedge/planting mixture of the following native plants in approximately the following proportions: -
Hawthorn 40%
Blackthorn 27%
Dog rose 20%
Field Maple 13%

HARDSTANDING/DRIVE
Marsalls Drivesett Tegula Original - Charcoal

PATHS
Paving Slabs - Grot

Grassed areas

1800mm Close Board Fence with
Concrete Posts & Gravel Boards
⊗ Electric Car Charger Point

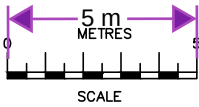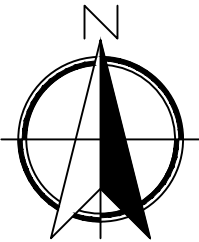

SCALE BAR @ 1:200

Date	No	Revision
Penfold Project Services		
Epmarket, Wrotham Road, Meopham, Kent, DA13 0JH Telephone: 01474 816690 e-mail: apenfold448@btinternet.com		
Job Title:	LENTON GARTH RACEFIELD CLOSE SHORNE KENT DA12 3EL	
Dwg Title:	BLOCK PLAN - LANDSCAPING & EXTERNAL WORKS AS PROPOSED	
Scale:	1:200 @ A2	
Dwg No.:	1007	
Date:	August 2025	