



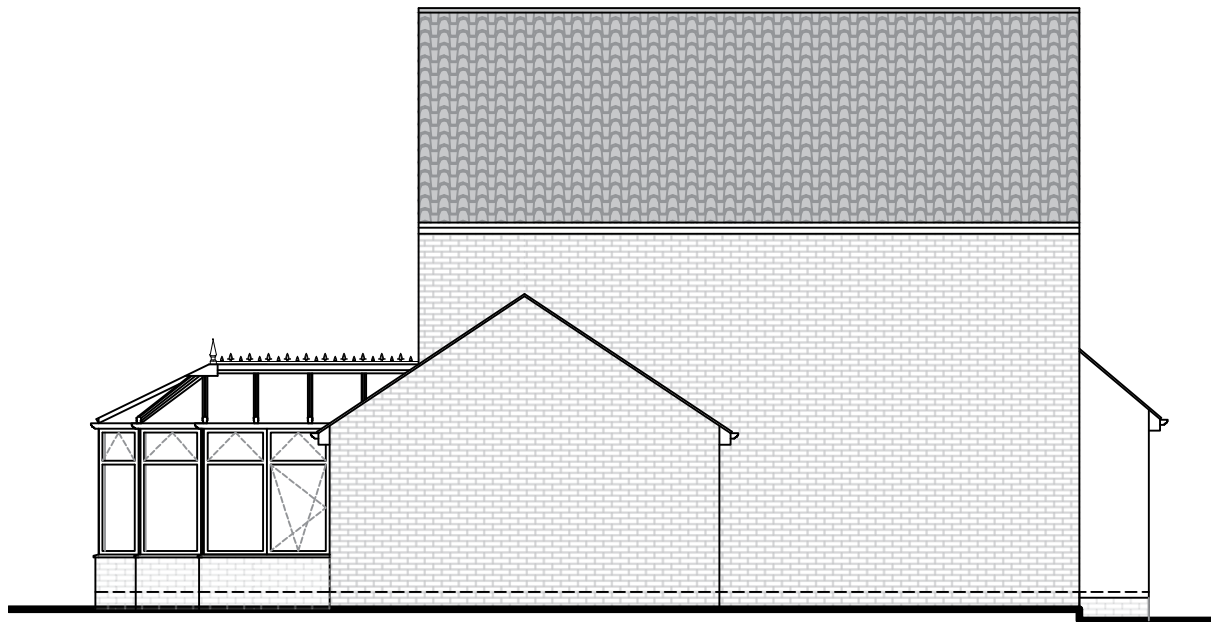

Notes:
Any drawings or plans depicted make no allowance for the provision of any tie bars within the roof of the proposed conservatory. This can only be determined once the roof is put into manufacture.

These drawings are the property of Anglian Home Improvements and must not be used, distributed, loaned or copied without the express permission of Anglian Home Improvements.
All dimensions are in millimetres (mm) unless noted otherwise.
Do not use for base laying purposes

Produced on A3 paper

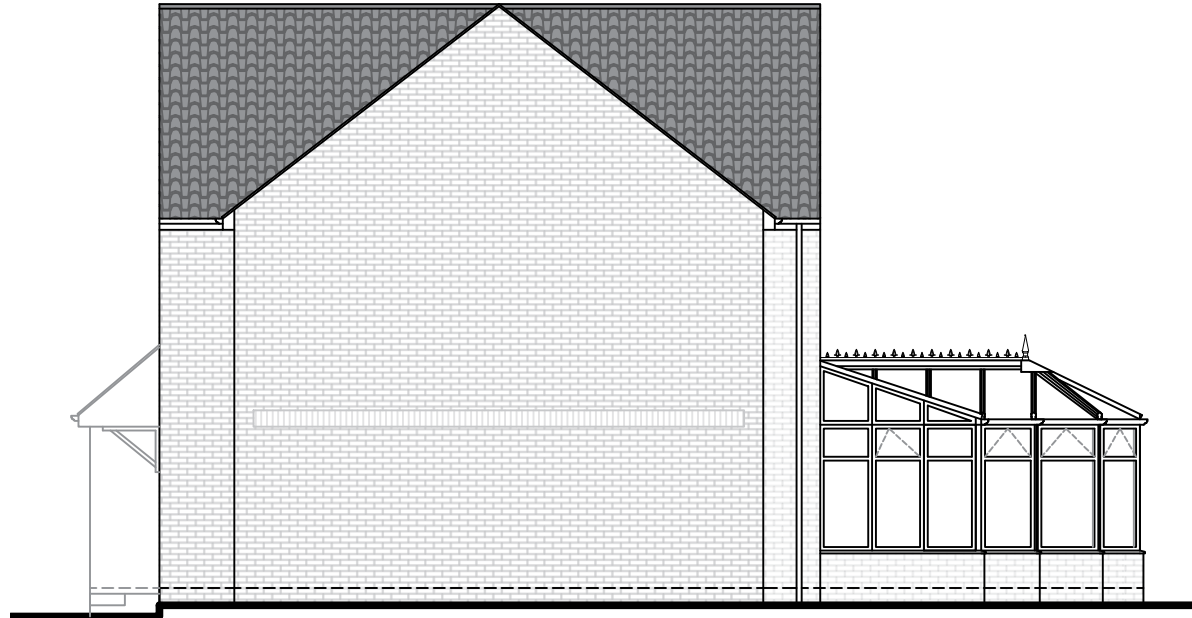

Rev.	Date	Description	Initials

V04 September 2024

Drawing title: Existing Elevations	
CONTRACT No. : 900-18533	Page 2 of 4
Proposed: Solid Panel Roof Extension at: 14 THE CURLEWS GRAVESEND KENT DA12 5QJ	
Drawers initials: SDr	Scale : 1:100 Date: 24/04/26