




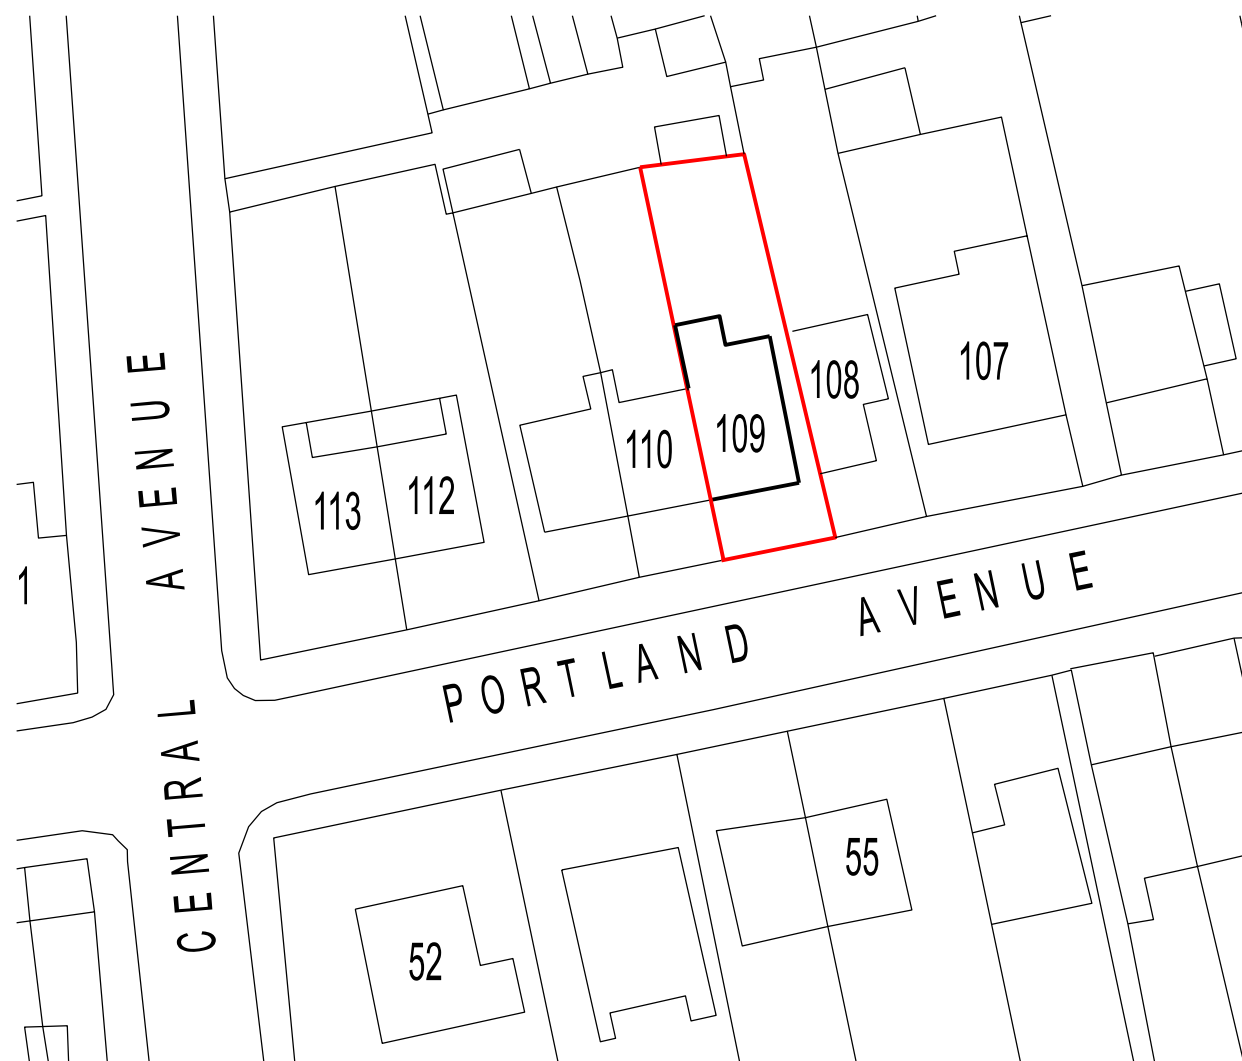

EXISTING BLOCK PLAN scale 1:500

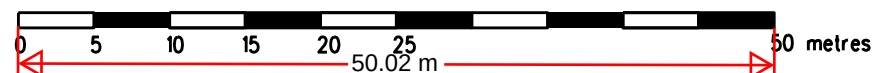

proposed veranda
shown hatched

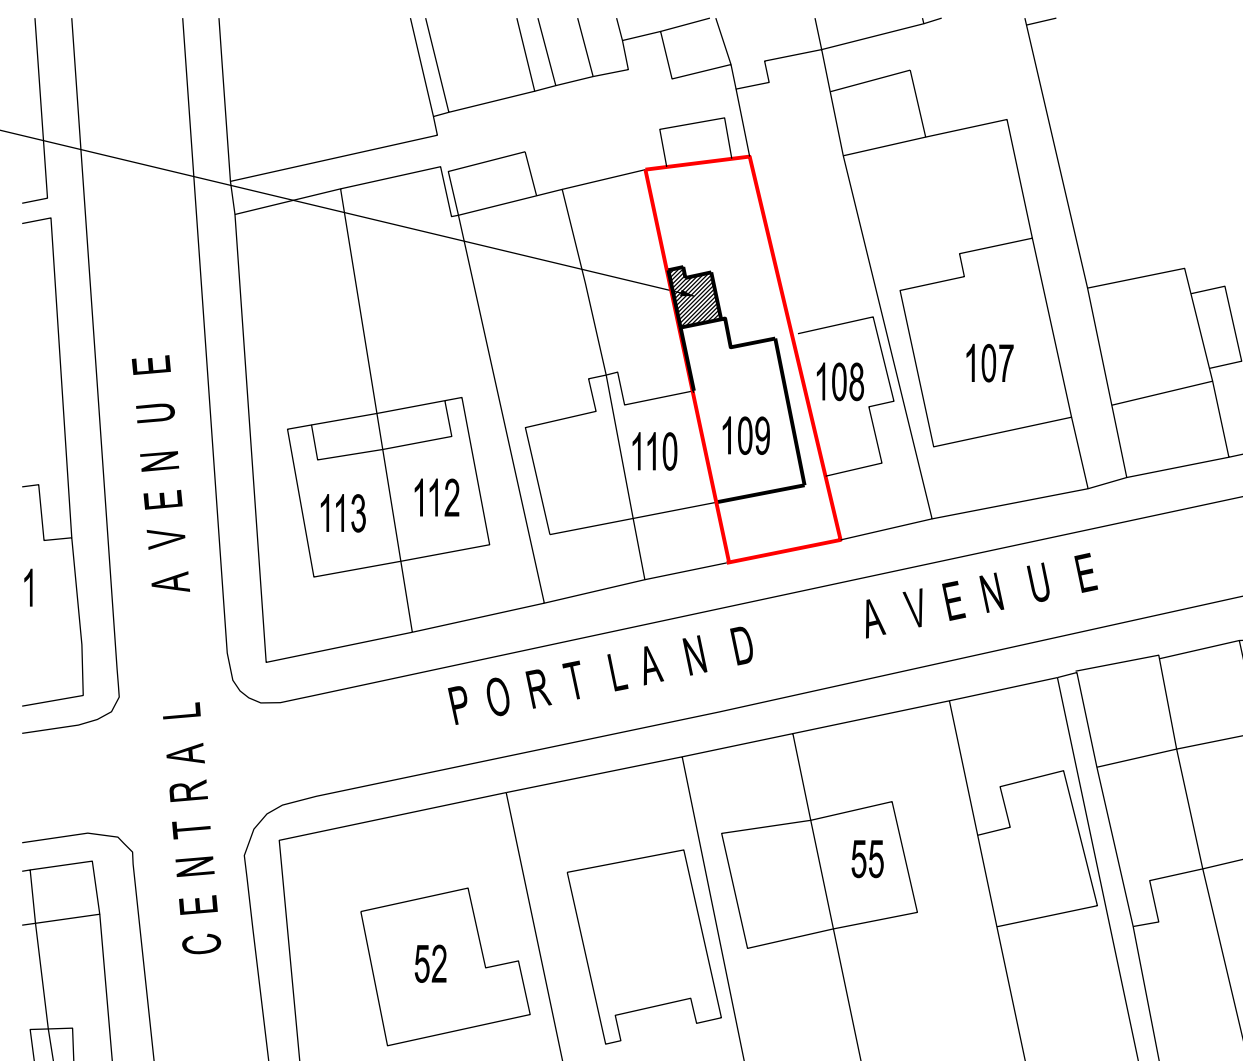

PROPOSED BLOCK PLAN scale 1:500



REVISION	DATE
ARCHITECT TA ARCHITECTS 11 JOYDENS WOOD ROAD BEXLEY KENT DA5 2HS Tel 07905 130591 ta140256@googlemail.com	
JOB PROPOSED FORMATION OF REAR VERANDA AT 109 PORTLAND AVENUE GRAVESEND KENT DA12 5HF	
DRAWING EXISTING & PROPOSED SITE BLOCK PLANS	
SCALE 1: 500 AT A3	DATE SEP 2024
DRAWING NO. CH/03	