


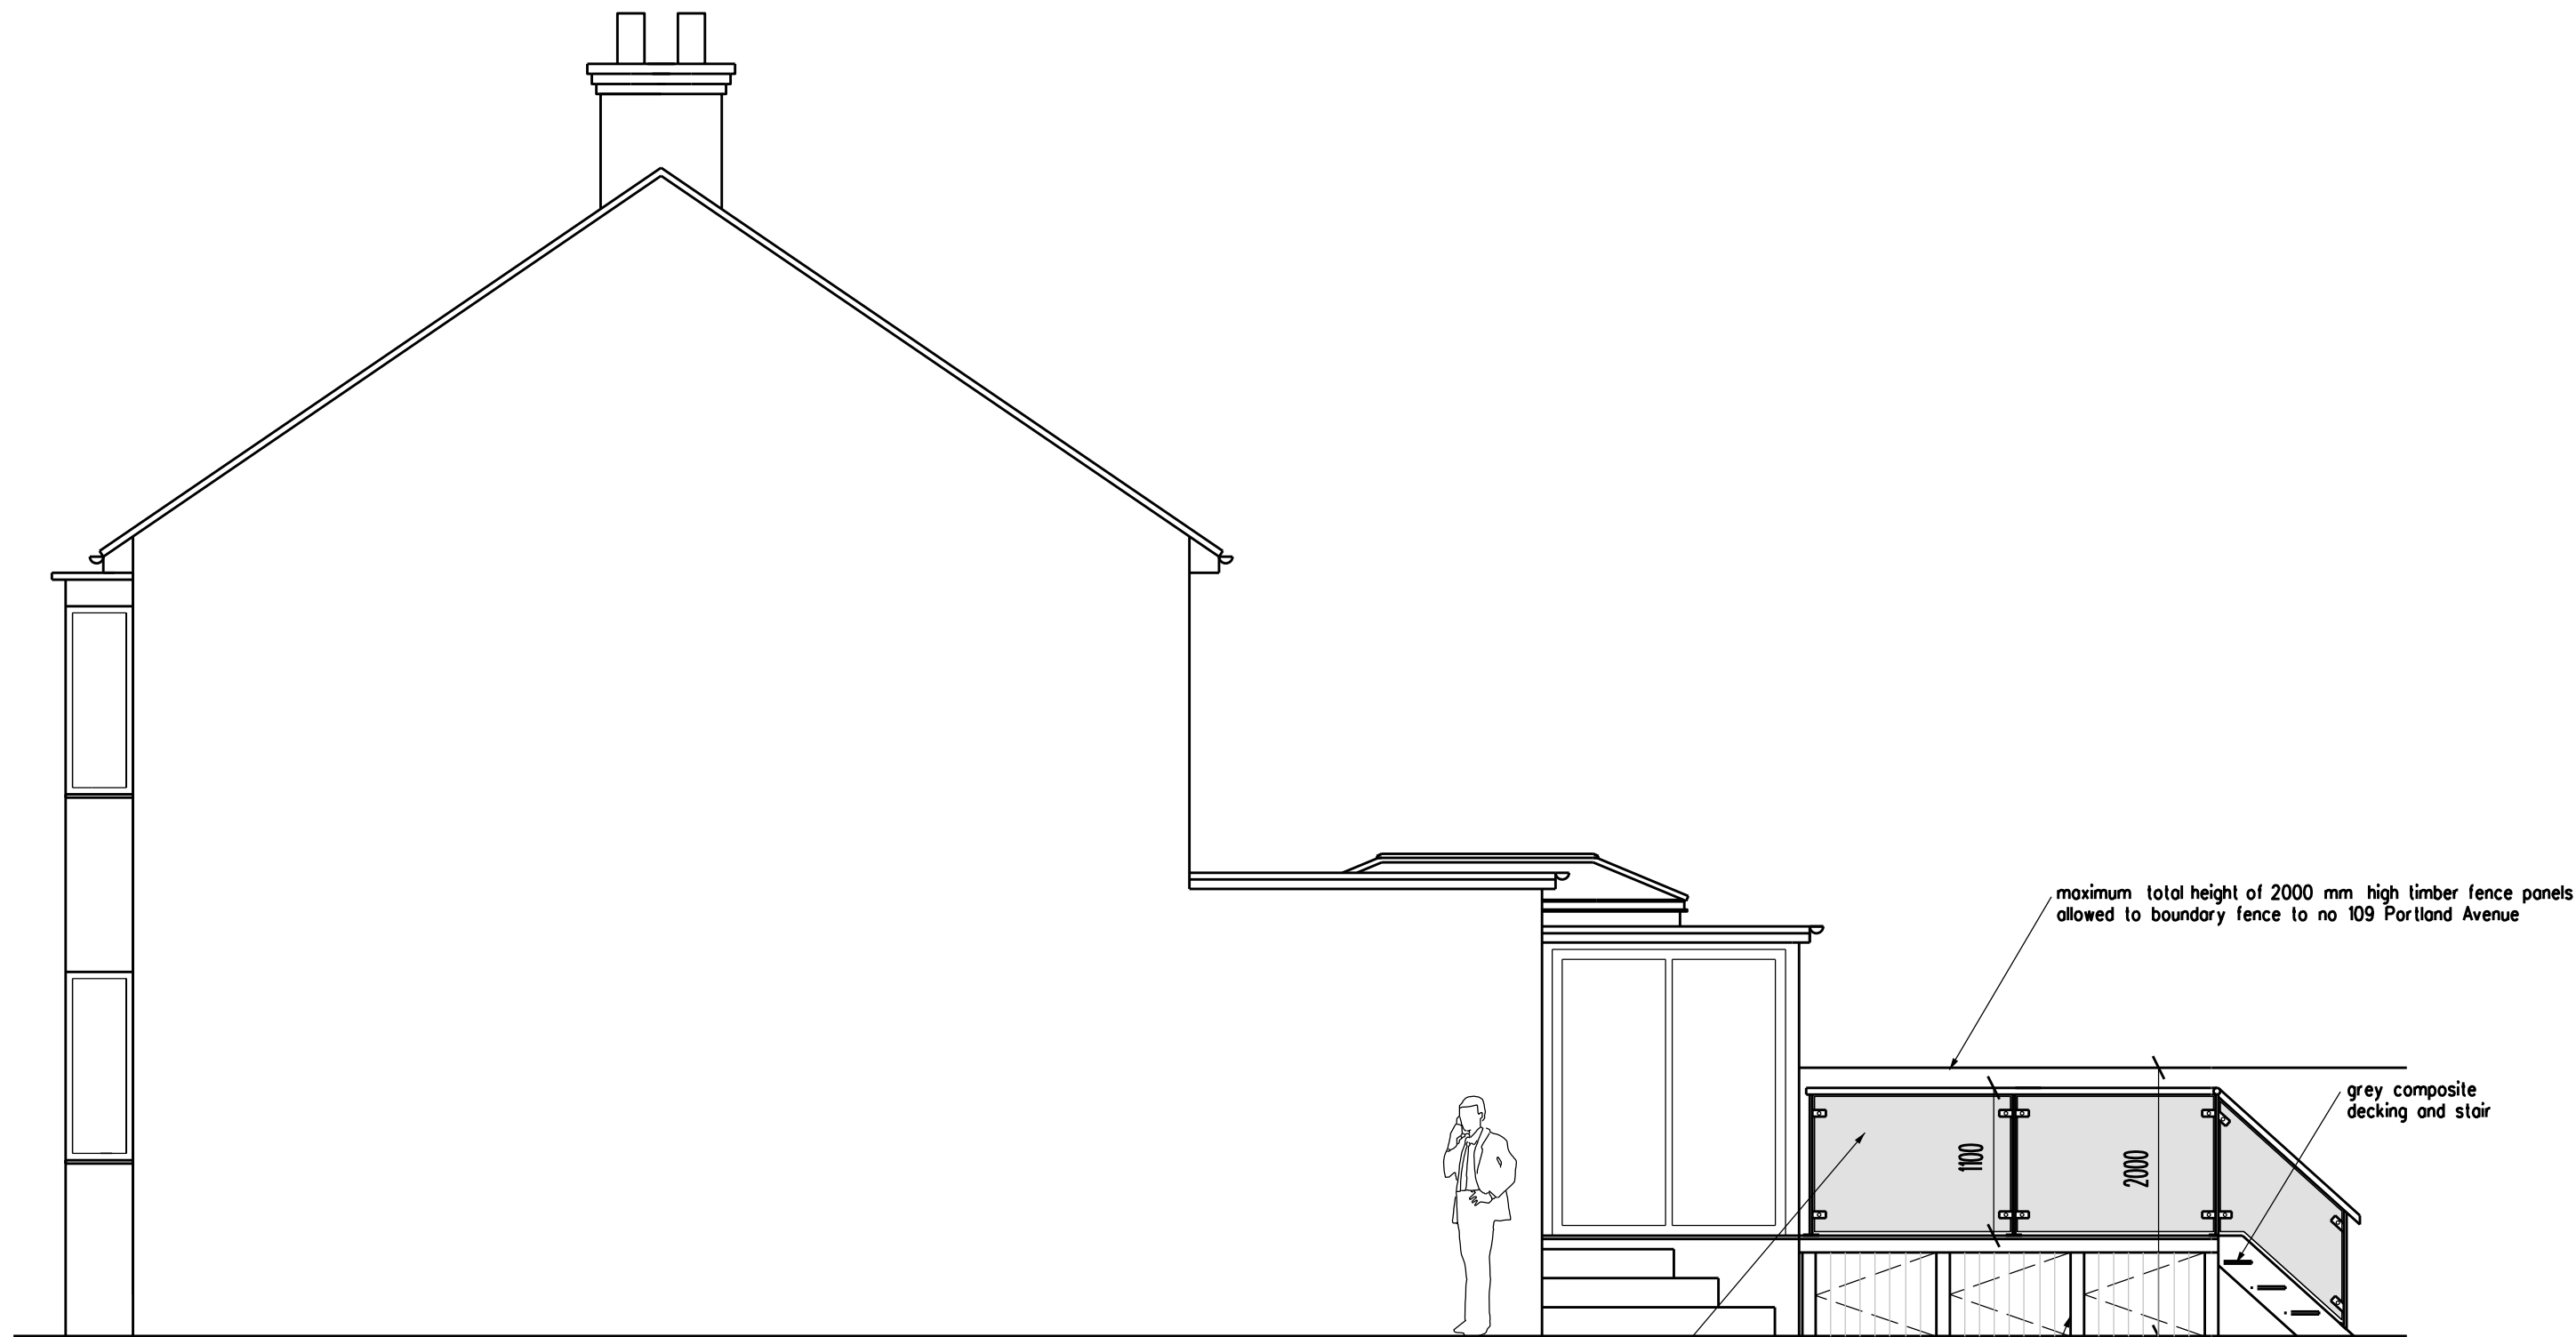

1100 mm high stainless steel balustrade above finished floor level within 10mm toughened & laminated clear glass stainless steel balustrade mechanically fixed to decking guarding to be able to resist minimum loads given in the building regulations Part K2 0.74N/m glass for single dwellings as BS E1991-1-1 with its UK National Annex and PD 6688-1-1

grey composite doors to storage under

maximum total height of 2000 mm high timber fence panels allowed to boundary fence to no 109 Portland Avenue

grey composite decking and stair

A. Fence amended. 16/12/24
REVISION DATE

ARCHITECT
TA ARCHITECTS
11 JOYDENS WOOD ROAD BEXLEY
KENT DA5 2HS Tel 07905 130591
ta140256@googlemail.com

JOB
PROPOSED FORMATION OF
REAR VERANDA
AT 109 PORTLAND AVENUE
GRAVESEND KENT DA12 5HF

DRAWING
PROPOSED SIDE ELEVATION
FACING No 108 PORTLAND AVE

SCALE 1:50 AT A3 DATE AUG 2024

DRAWING NO.
CH/07 A

