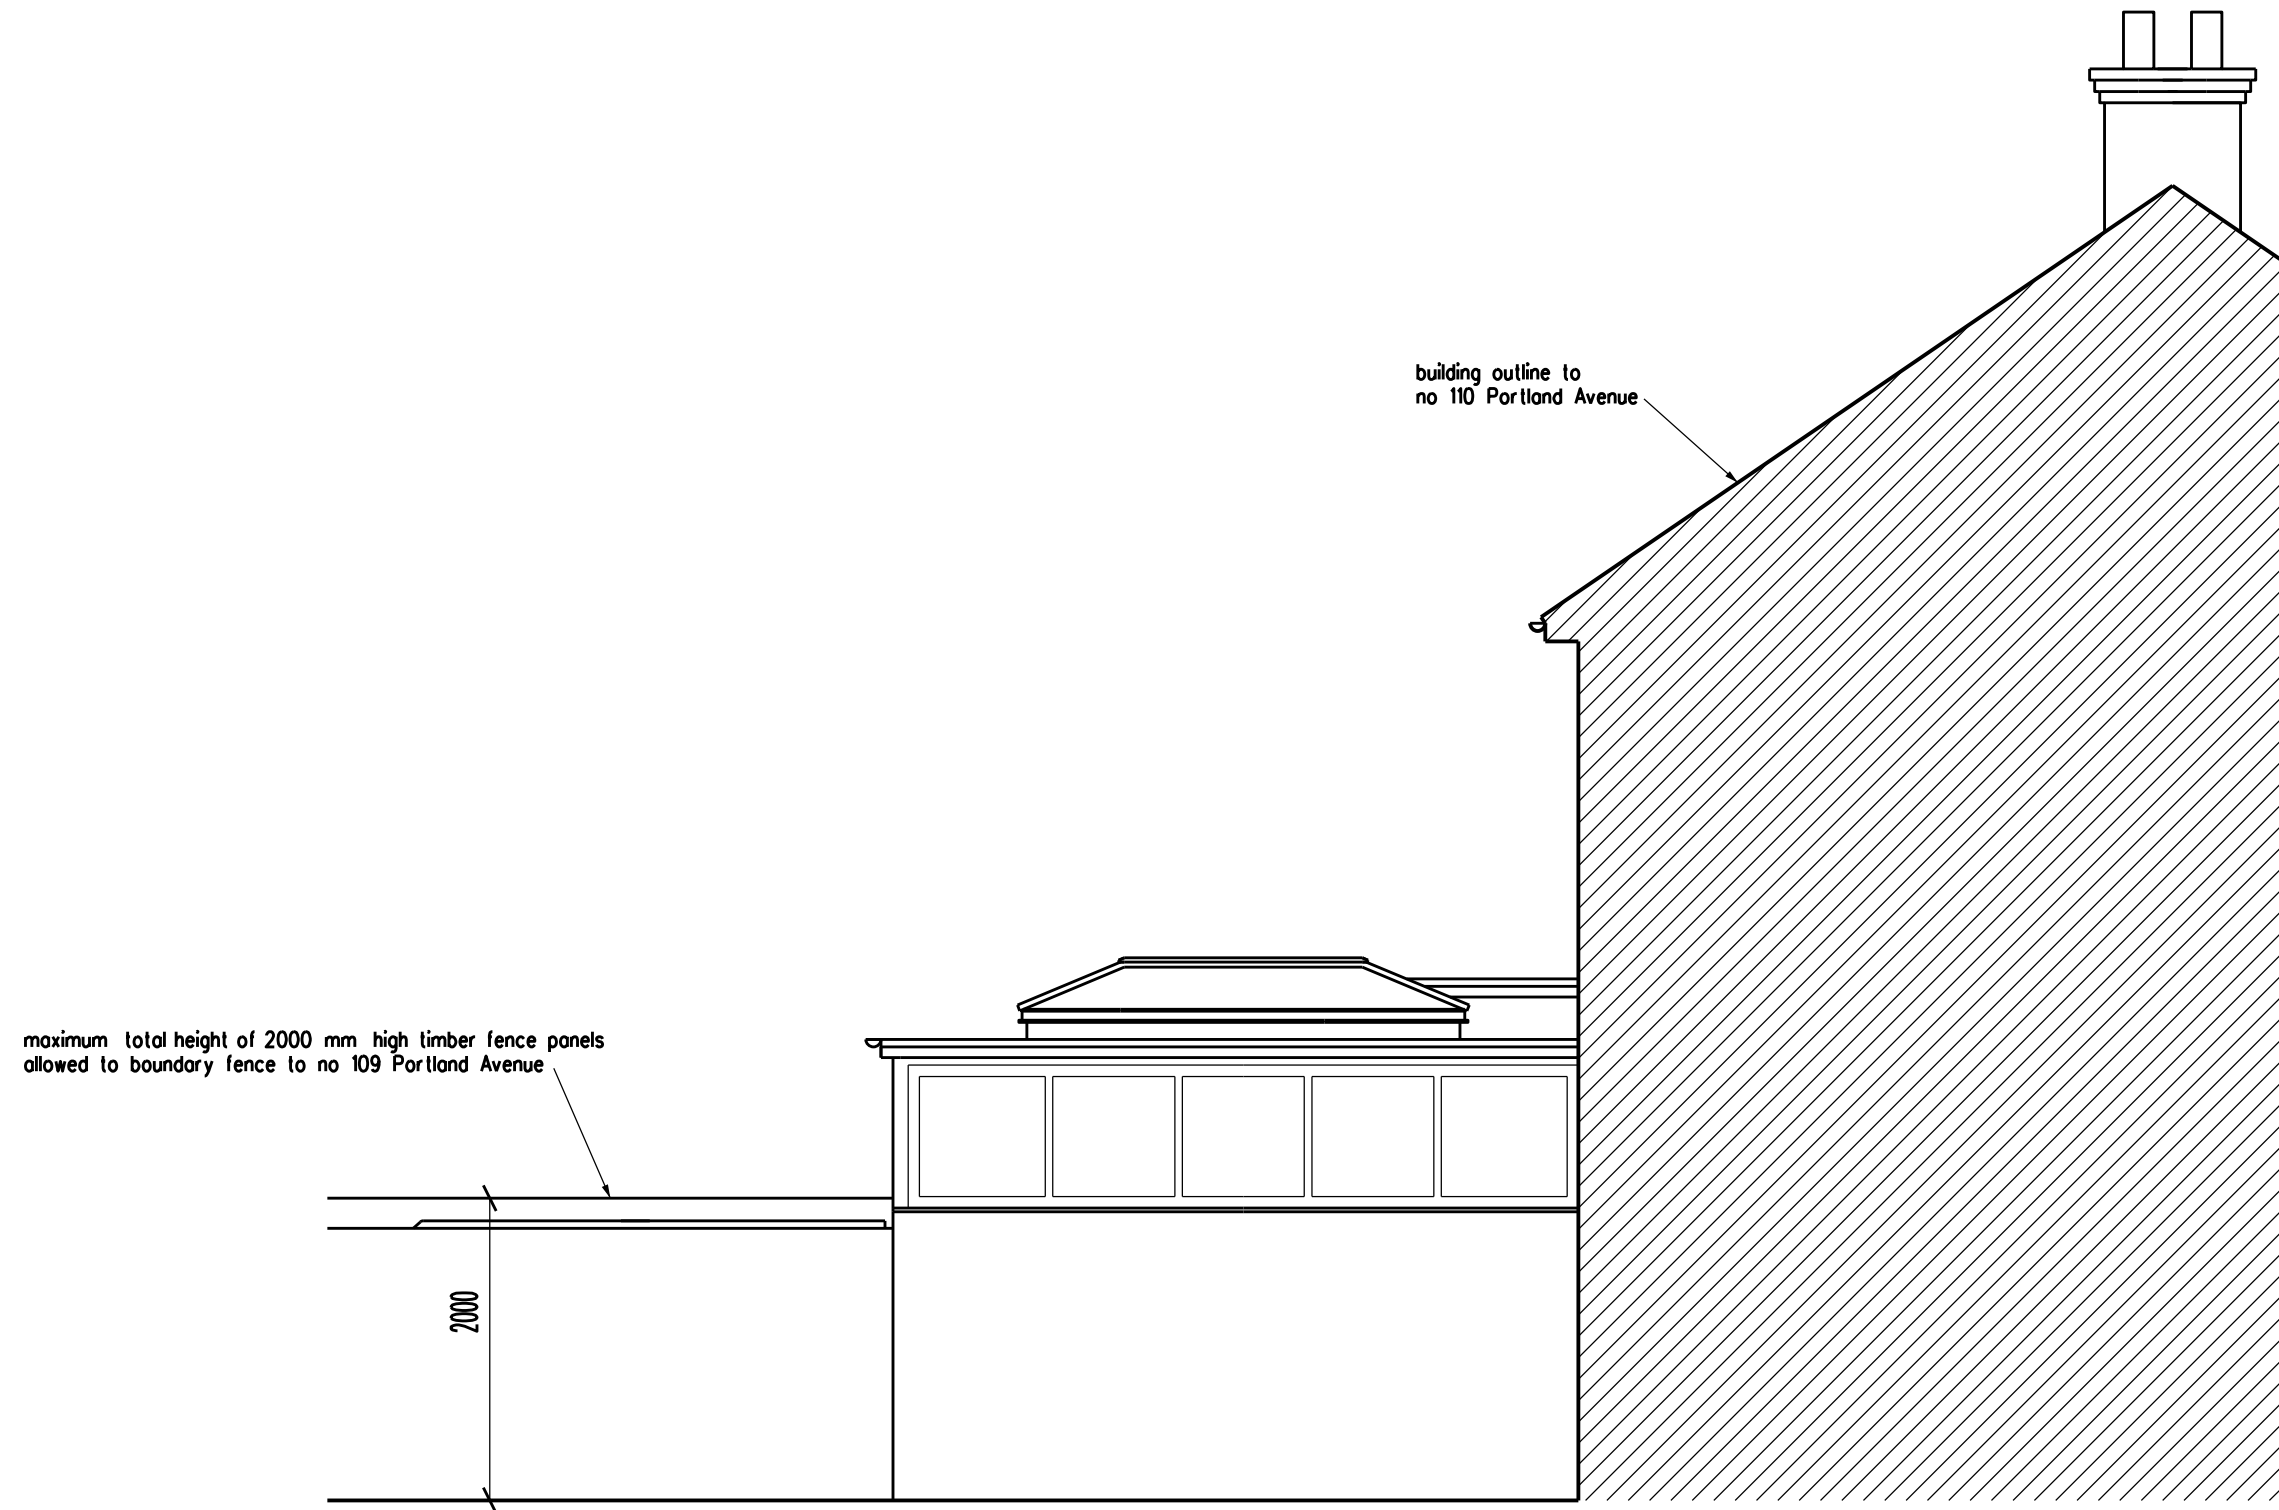


A. Fence amended.		16/12/24
REVISION		DATE
ARCHITECT TA ARCHITECTS 11 JOYDENS WOOD ROAD BEXLEY KENT DA5 2HS Tel 07905 130591 ta140256@googlemail.com		
JOB PROPOSED FORMATION OF REAR VERANDA AT 109 PORTLAND AVENUE GRAVESEND KENT DA12 5HF		
DRAWING PROPOSED SIDE ELEVATION FACING No 110 PORTLAND AVE		
SCALE 1:50	AT A3	DATE AUG 2024
DRAWING NO. CH/08 A		