




ELEVATIONS INDICATING WINDOW / EXTERNAL DOOR TYPE , NUMBER & LOCATION ON BUILDING (SCALE 1:500)

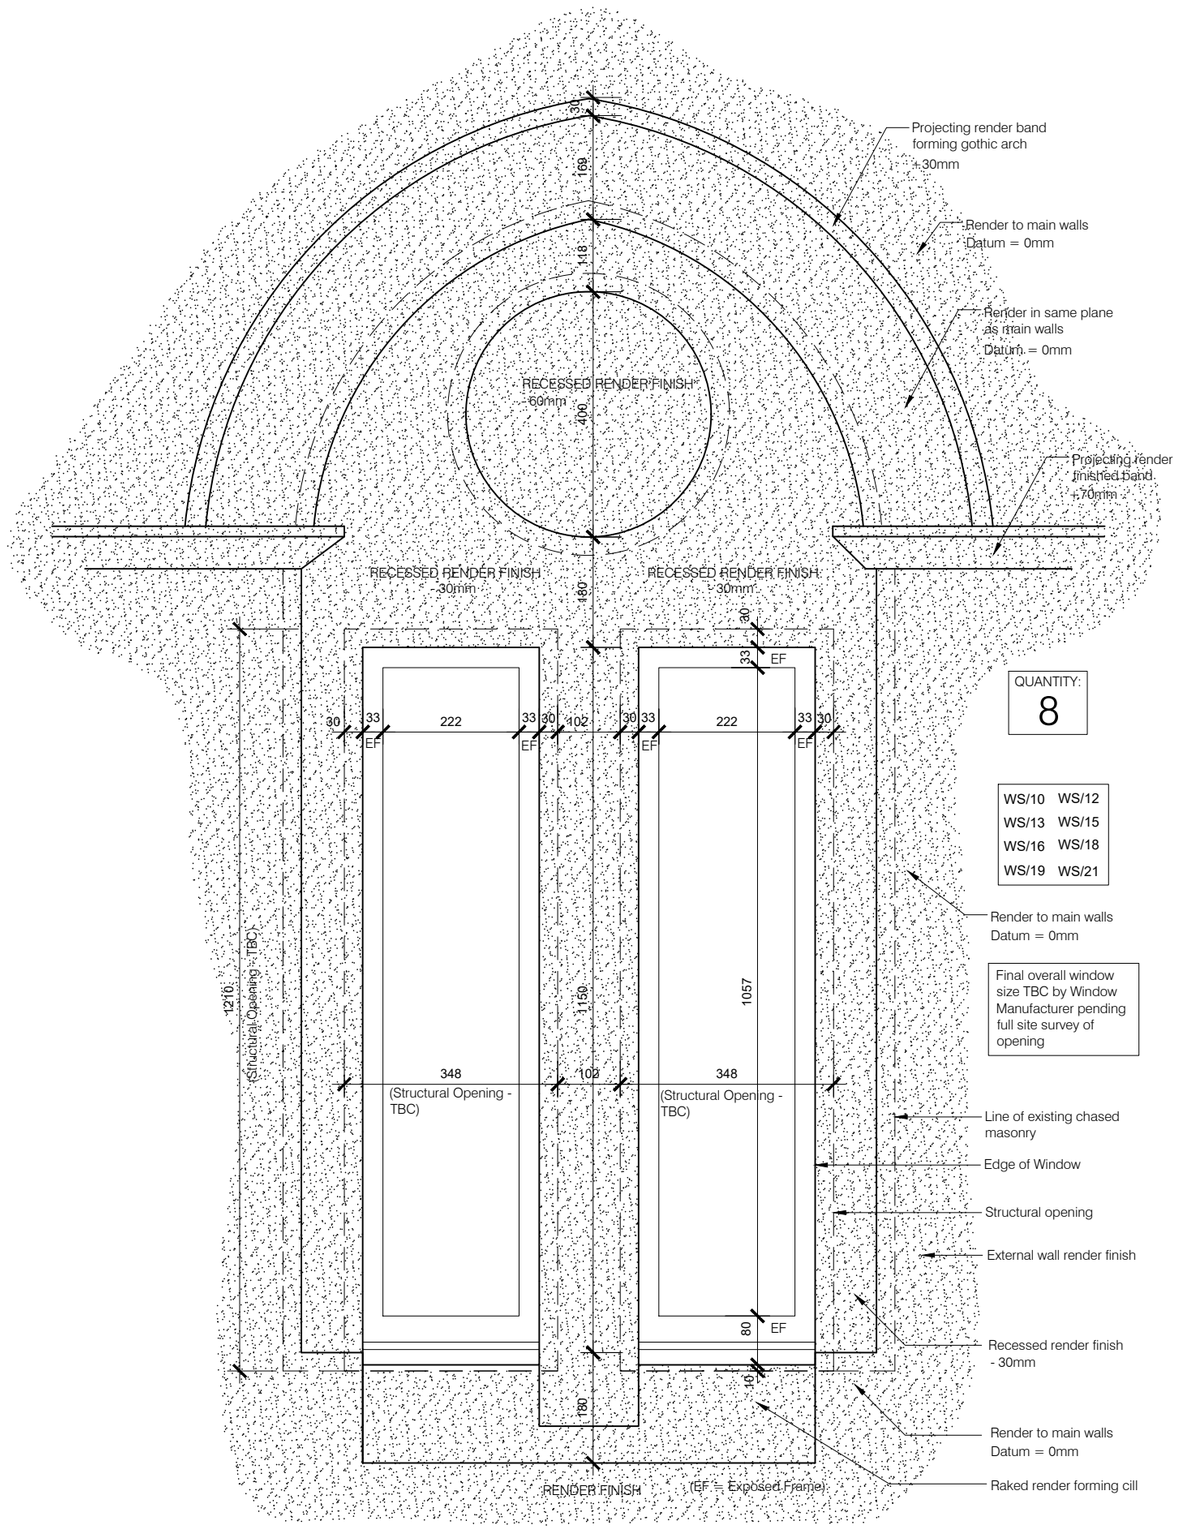

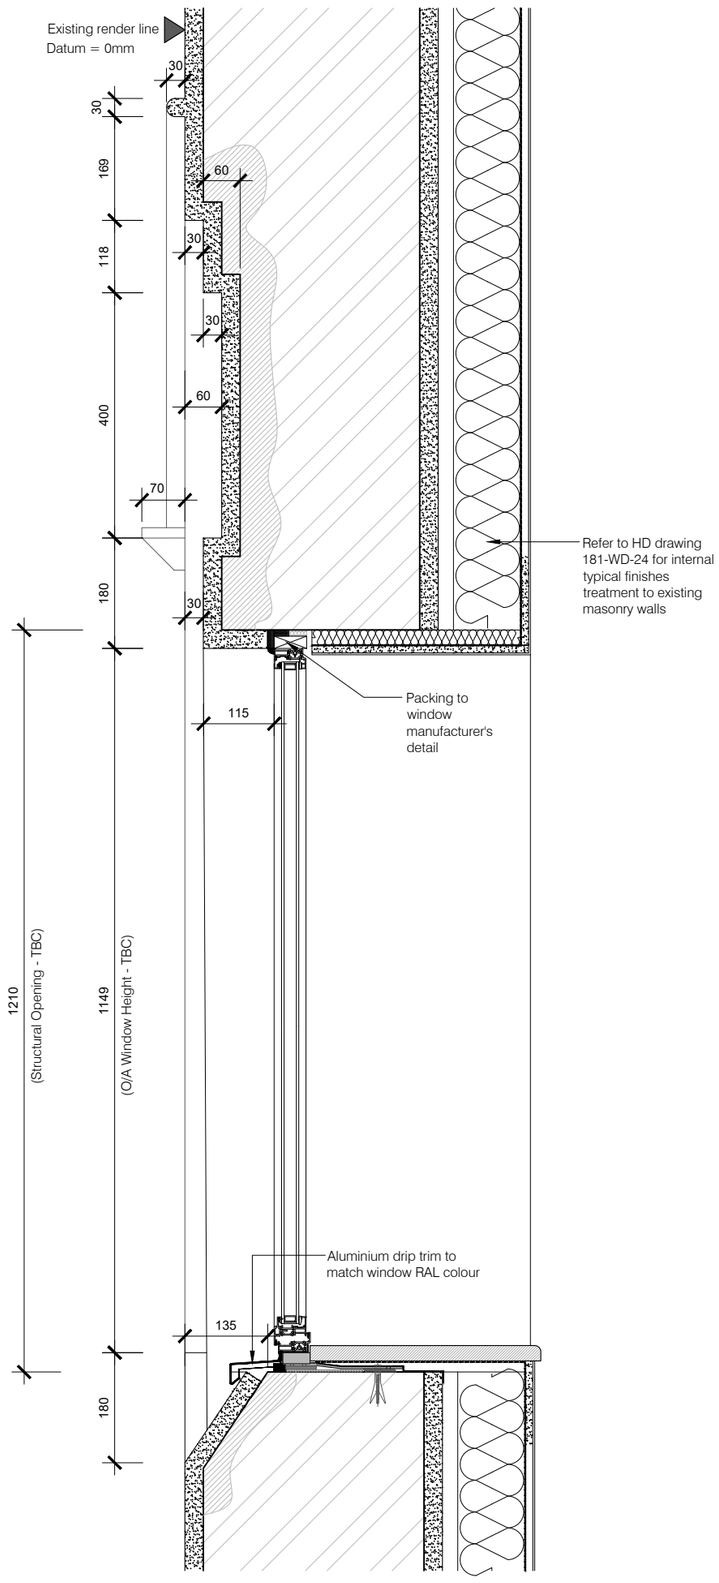

ELEVATION OF WINDOW - TYPE 10

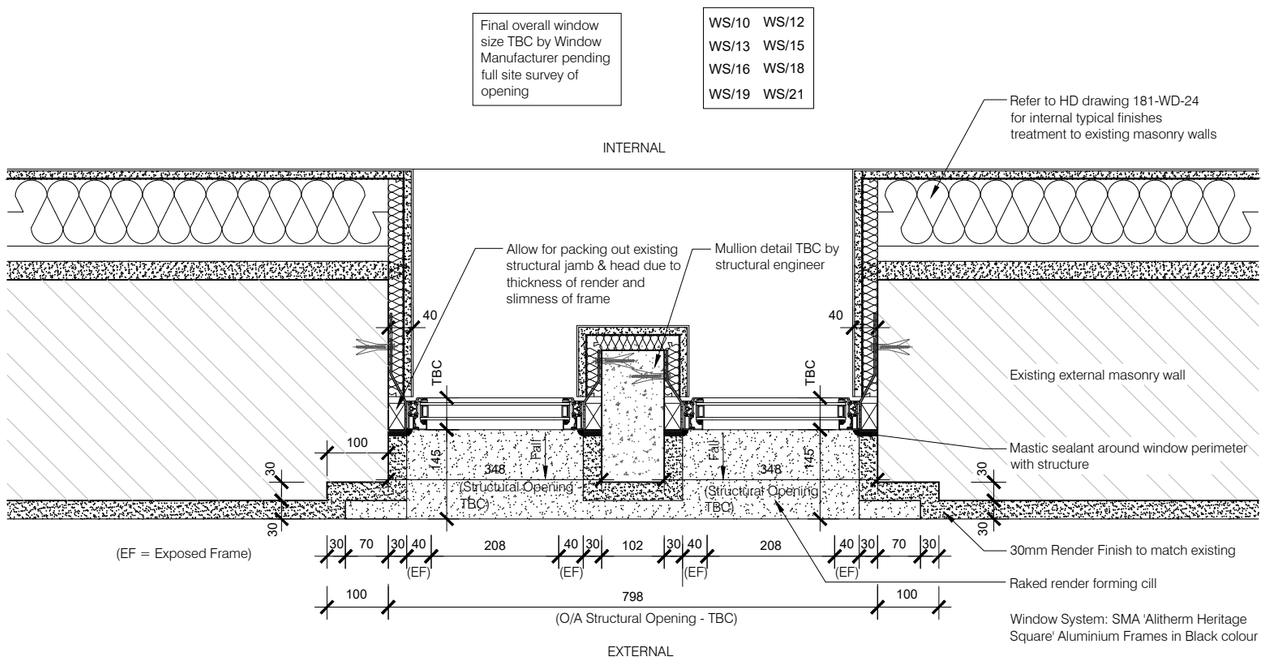

PLAN OF WINDOW - TYPE 10

Type 10

Rev	Date	Comments
A	16.12.24	Planning Condition Discharge Issue

PLANNING

Client
Guru Nanak Darbar Gurdwara Gravesend

Project
Proposed Development Site
Sikh Temple Site
Clarence Place
Gravesend
DA12 1LD

Title
Planning Condition 07:
Joinery Details
Window / External Door Type 10

Project No.	Date
181	October 2024
Drawing No.	Revision
181-PD-610	A
Scale	Drawn
1:10 & 1:500 @ A2	STC
	Check HD

HASKINS DESIGNS LTD.
The Civic Centre, St Mary's Road, Swanley, Kent, BR8 7BU.
Phone: 01322 479561 Mobile:07802 182202
info@haskinsdesigns.co.uk Website: haskinsdesigns.co.uk