
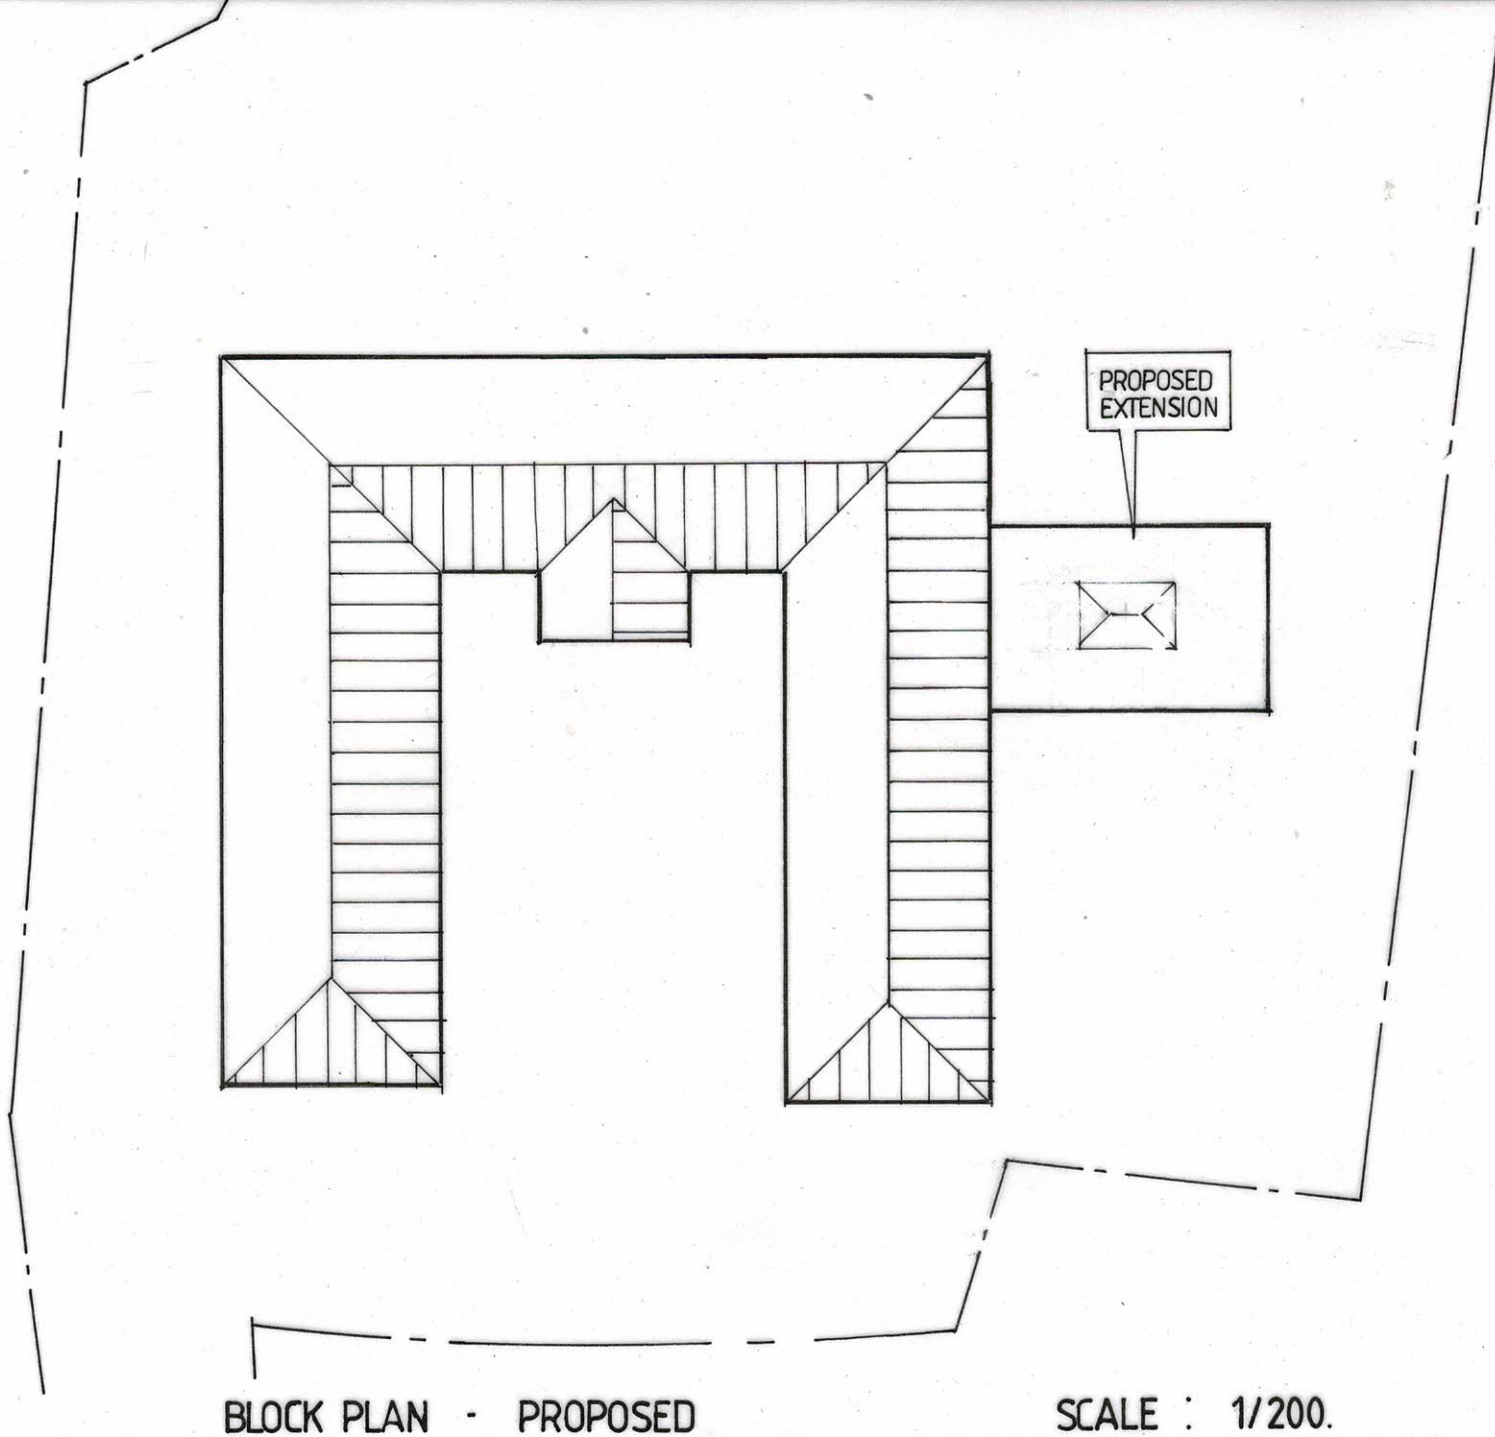


**STEWART ELCOMB**  
Architectural & Planning Consultants

Ivy Cottage, Staplestreet, Hernhill, Faversham, Kent. ME13 9UB  
Telephone : 01227 751262 or 07944 658615. Email : stewartelcomb@aol.com

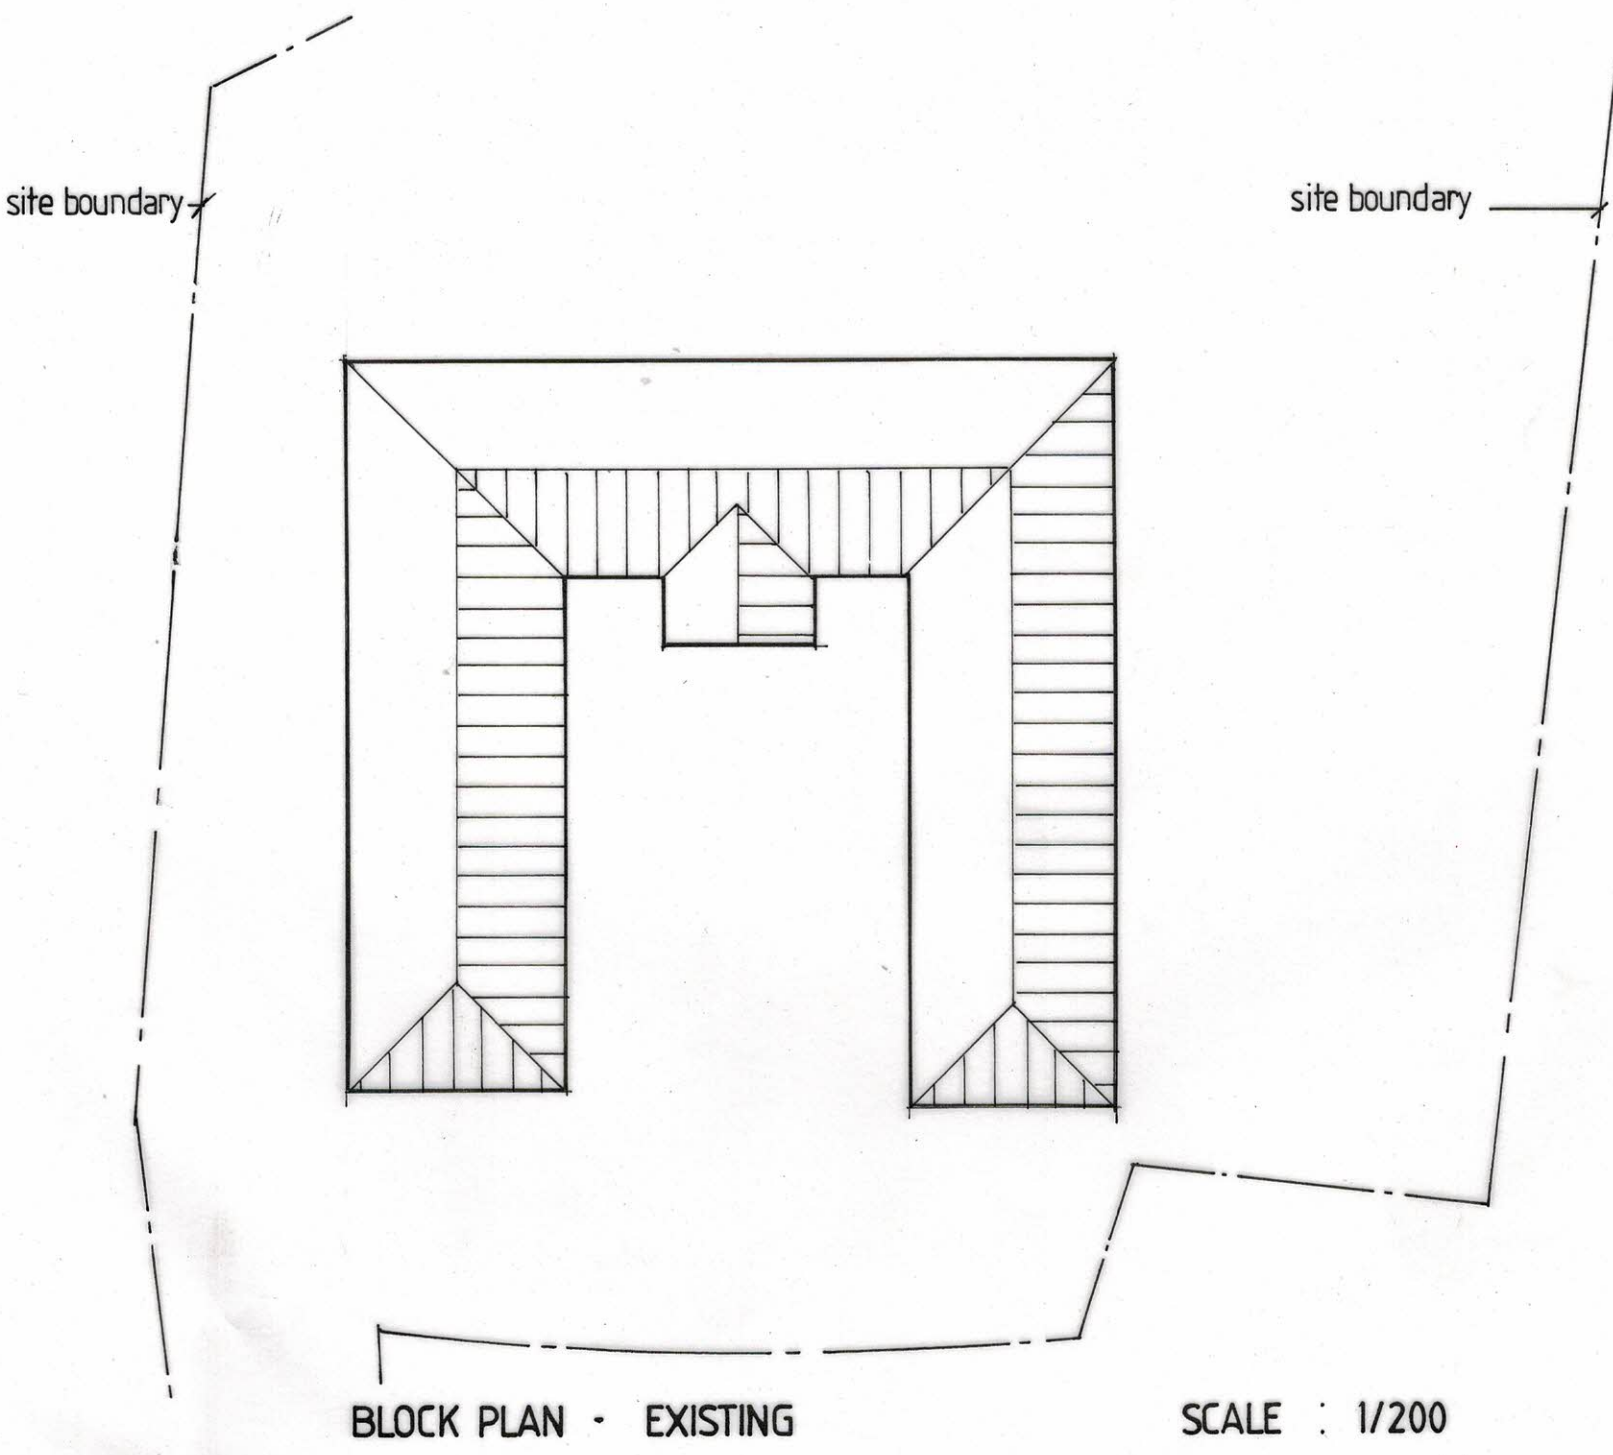

|       |          |   |  |
|-------|----------|---|--|
| SCALE | 1/200    | TITLE   |  |
| DATE  | 12/24    | PROPOSED SINGLE STOREY SIDE EXTENSION AT<br>'THE COACH HOUSE', WESTDOWN FARM,<br>SHIPLEY HILLS ROAD, MEOPHAM |  |
| DRGN° | 1783/5/1 |   |  |