




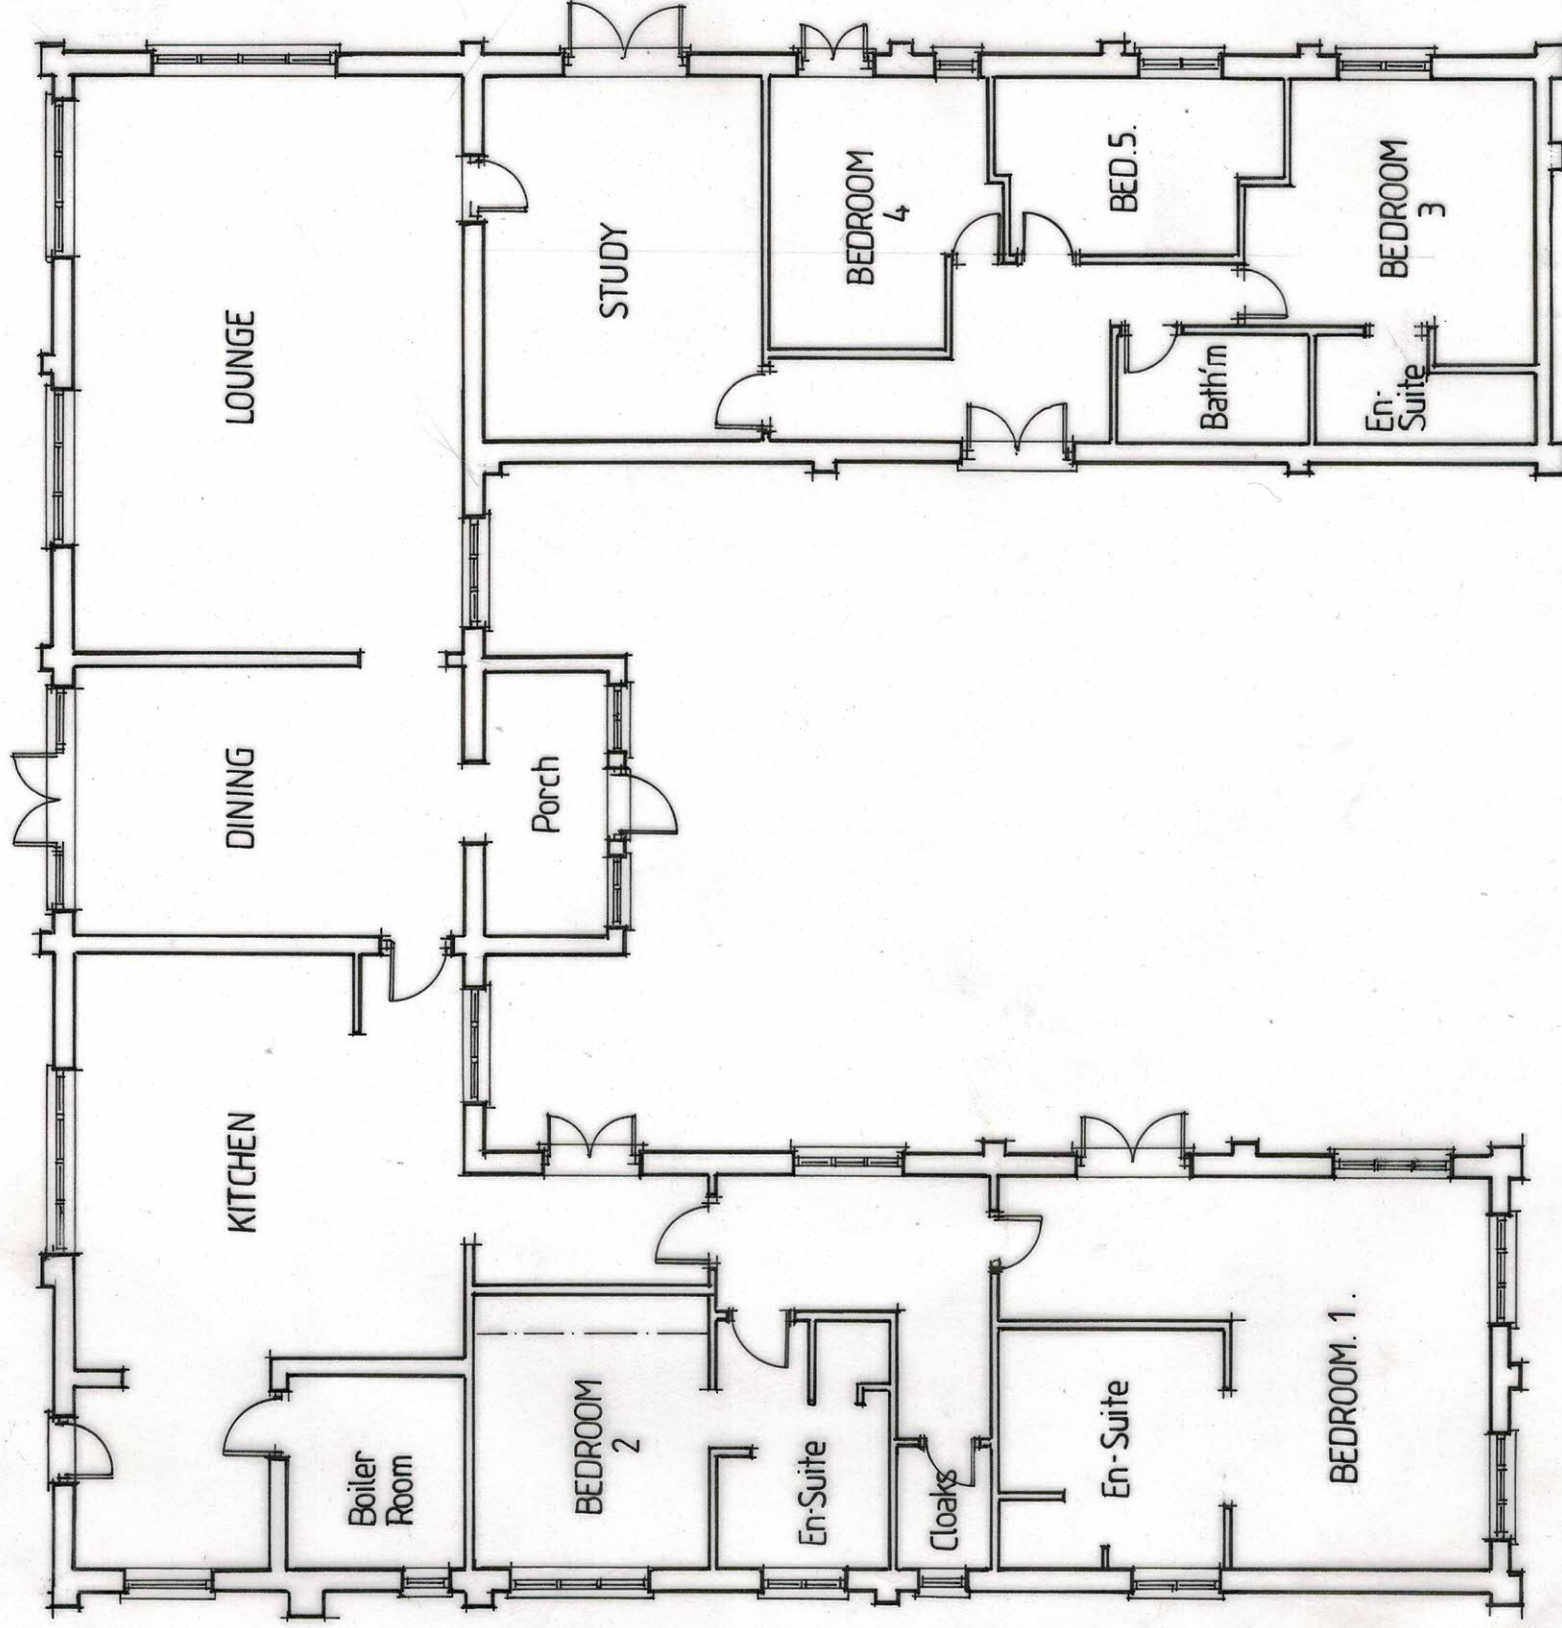

EXISTING FLOOR PLAN.

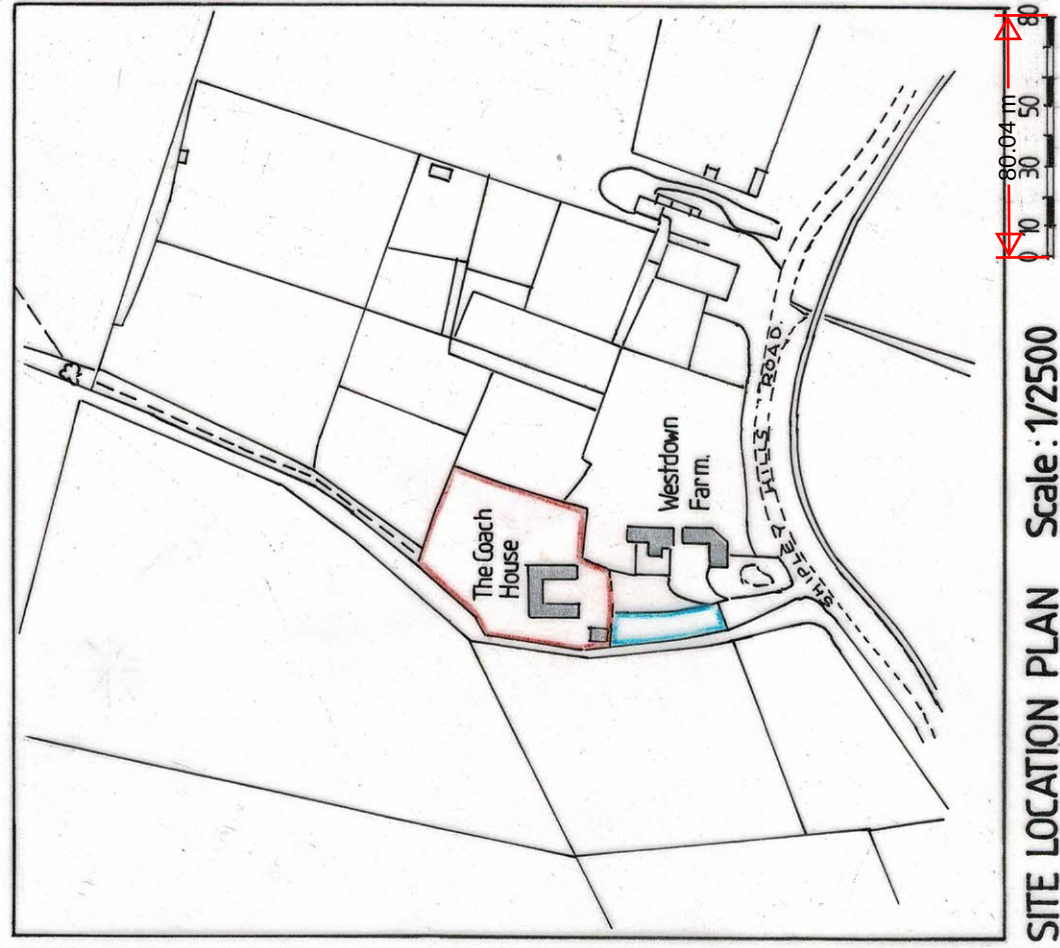

SITE LOCATION PLAN Scale: 1/2500

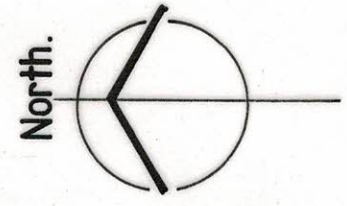

REV A - 12/22 - REVISED O.S.
1/100
0 1 2 3 4 5 6 m
80.04 m

EXISTING FLOOR PLAN + SITE LOCATION PLAN.

 STEWART ELCOMB Architectural & Planning Consultants Ivy Cottage, Staplestreet, Hernhill, Faversham, Kent, ME13 9UB Telephone : 01227 751262 or 07944 658615. Email : stewartelcomb@aol.com		TITLE EXISTING FLOOR PLAN 'THE COACH HOUSE' WESTDOWN FARM, SHIPLEY HILLS ROAD, MEOPHAM.	
SCALE 1/100	DATE 05/2022	DRG N° 1783/1A	
CLIENT MR. R. RIPLEY.			