




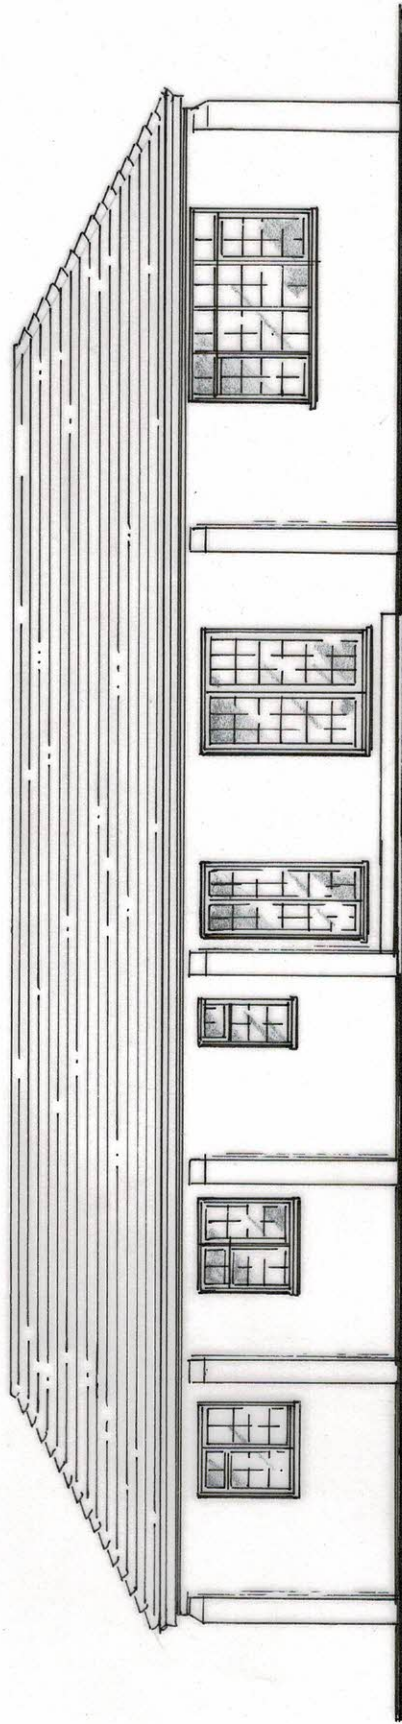

EXISTING EAST ELEVATION .

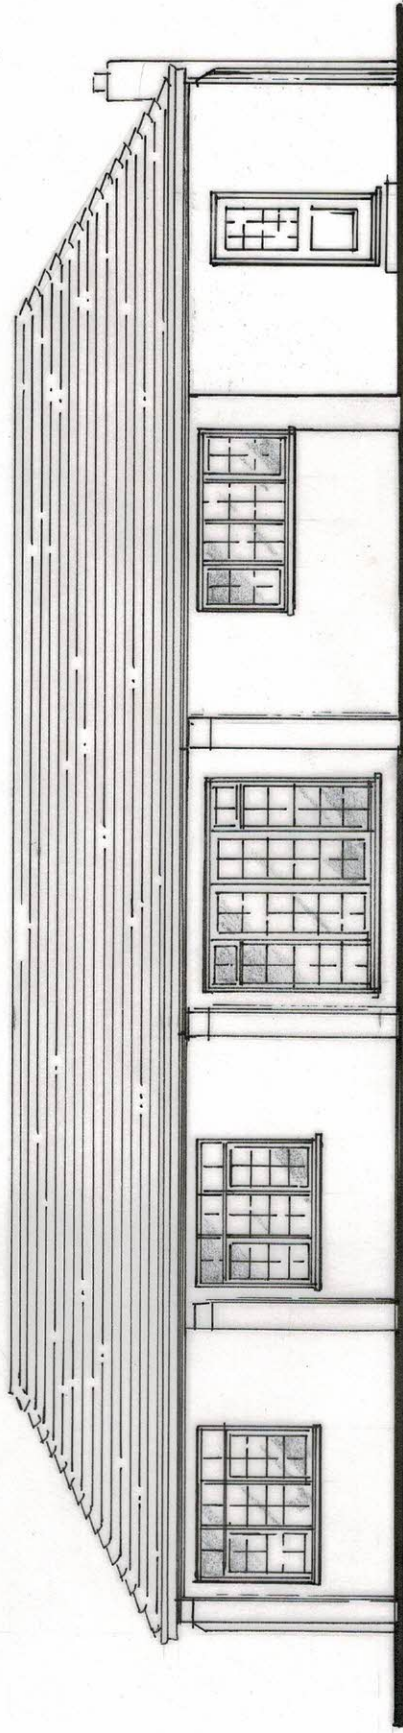


EXISTING NORTH ELEVATION .

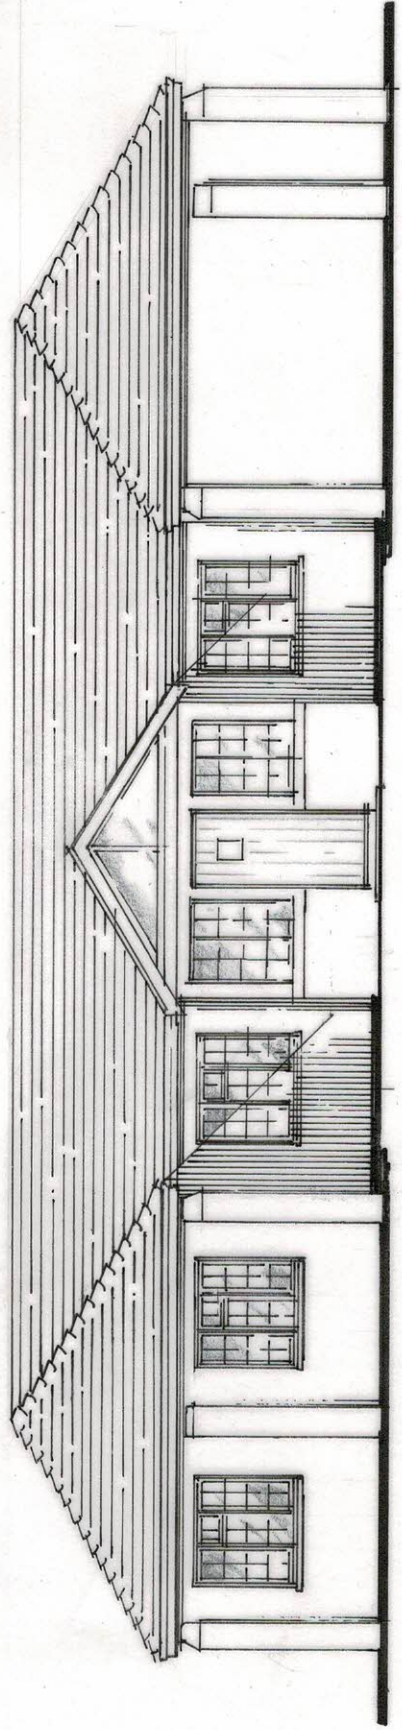

EXISTING SOUTH ELEVATION

EXISTING ELEVATIONS .

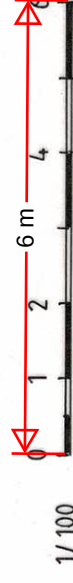

 STEWART ELCOMB Architectural & Planning Consultants Ivy Cottage, Staplestreet, Hernhill, Faversham, Kent. ME13 9UB Telephone : 01227 751262 or 07944 658615. Email : stewartelcomb@aol.com	
TITLE EXISTING ELEVATIONS 'THE COACH HOUSE', WESTDOWN FARM, SHIPLEY HILLS ROAD, MEOPHAM.	
SCALE 1/100	DATE 05/2022
CLIENT MR. L. RIPLEY.	
DRG N° 1783/2.	