



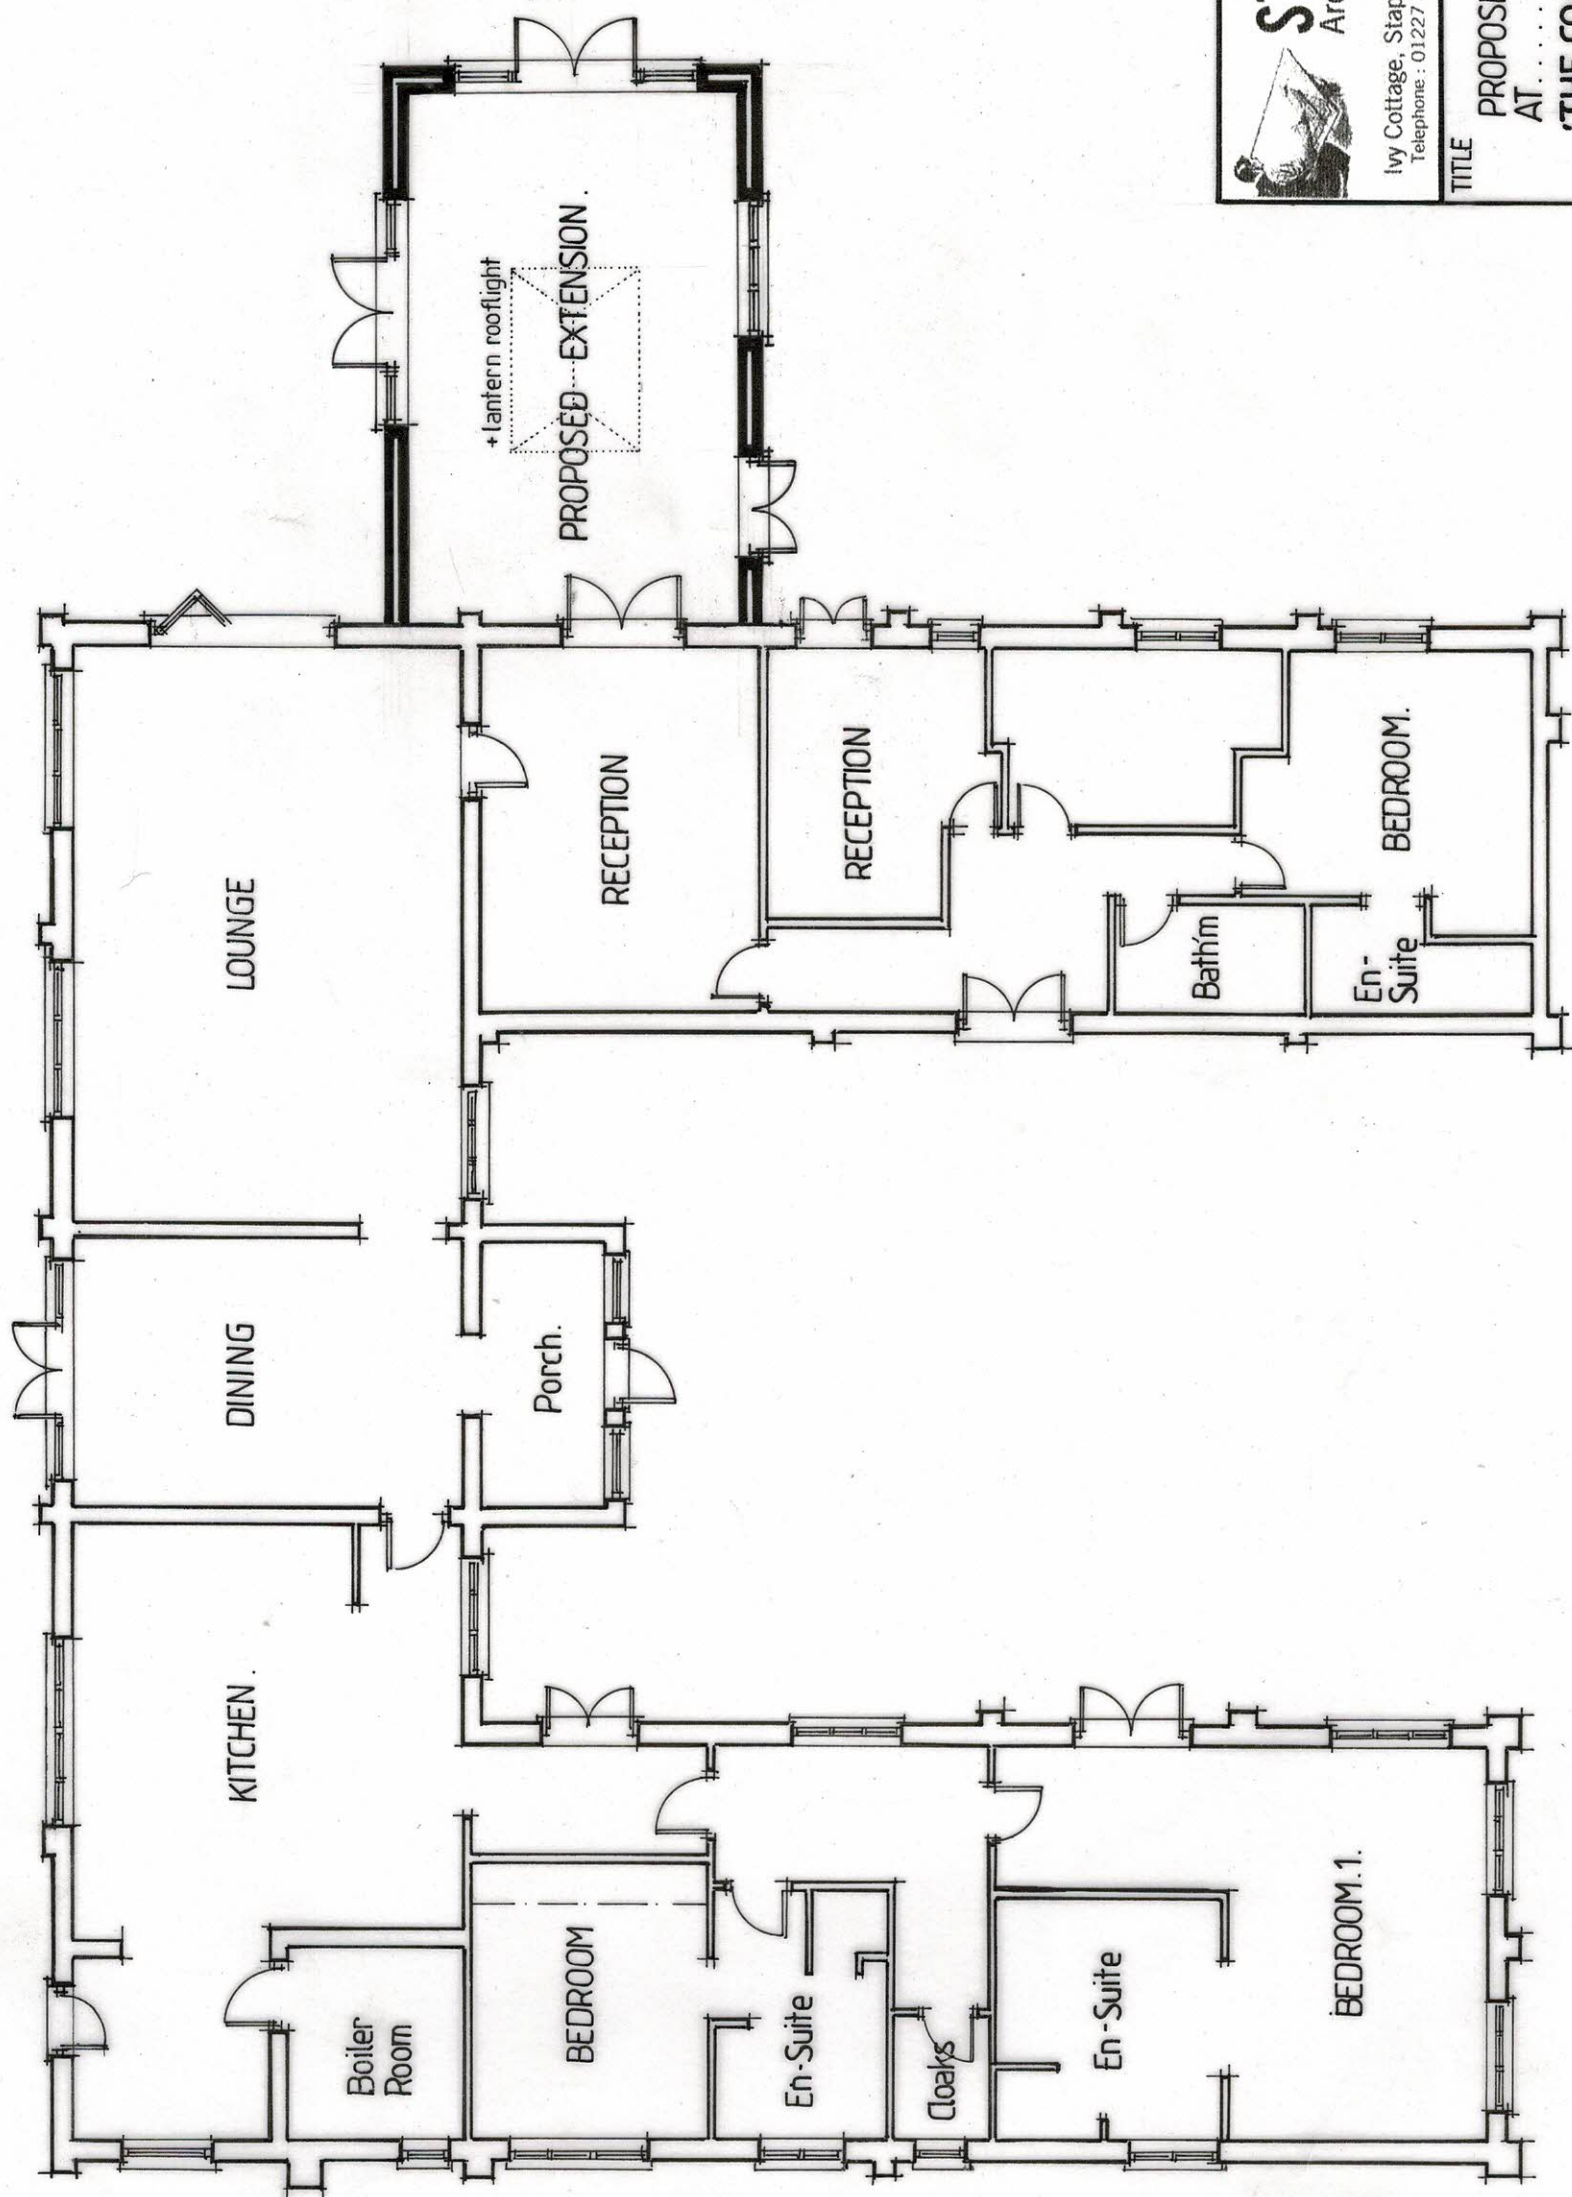

PROPOSED FLOOR PLAN

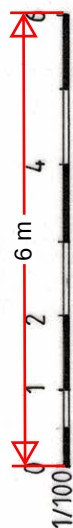

STEWART ELCOMB

Architectural & Planning Consultants

Ivy Cottage, Staplestreet, Hemhill, Faversham, Kent. ME13 9UB
Telephone : 01227 751262 or 07944 658615. Email : Stewartelcomb@aol.com

TITLE

PROPOSED SINGLE STOREY SIDE EXTENSION
AT

'THE COACH HOUSE', WESTDOWN FARM,
SHIPLEY HILLS ROAD, MEOPHAM.

SCALE 1/100

DATE 12/24

DRGNº

CLIENT

MR. L. RIPLEY.

1783/3/1

PROPOSED FLOOR PLAN.