



PROPOSED SOUTH ELEVATION.

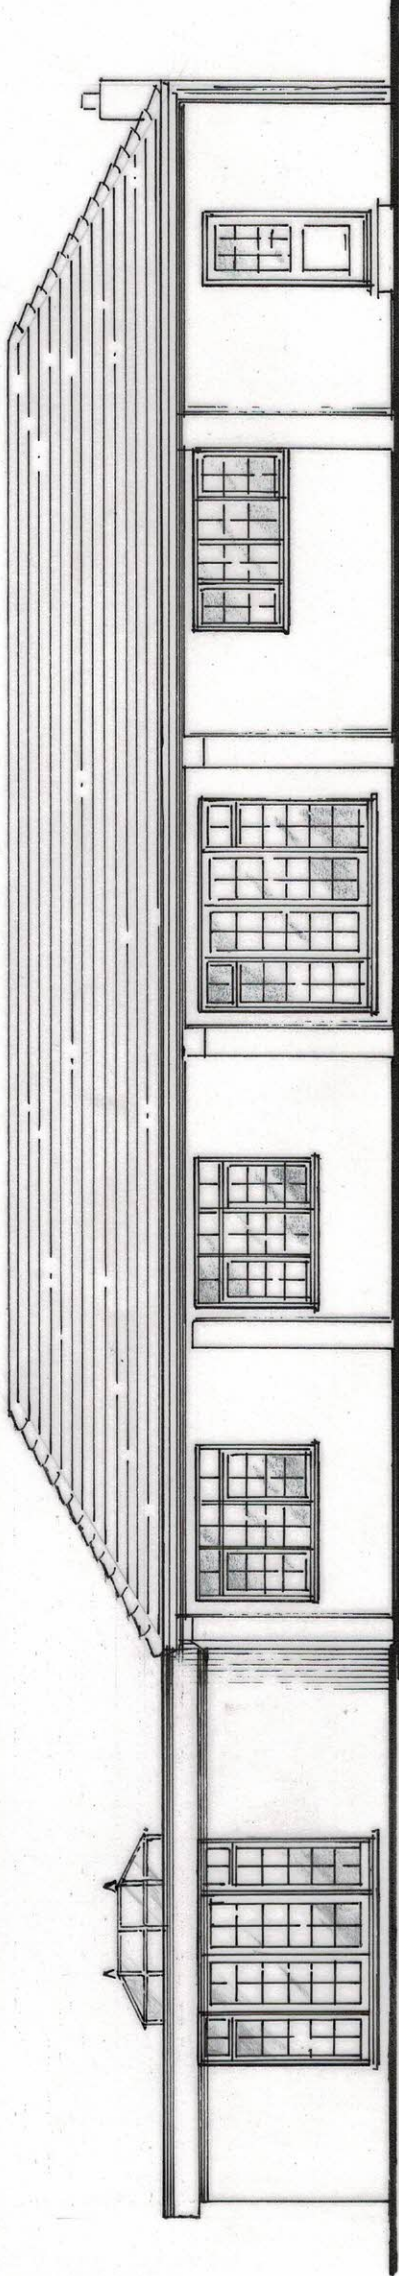


PROPOSED NORTH ELEVATION

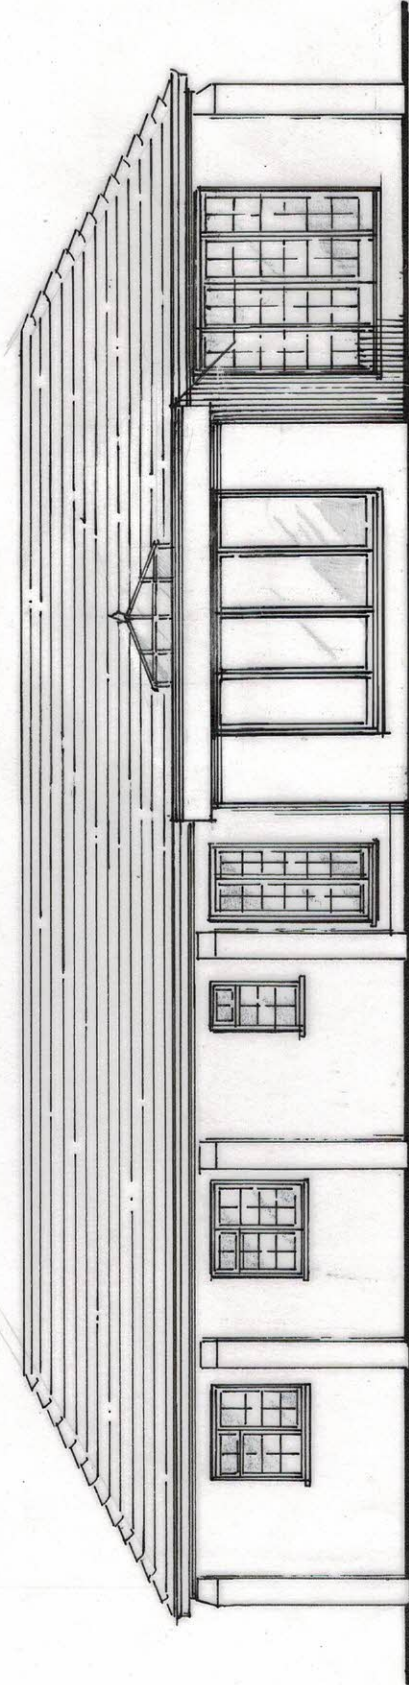

PROPOSED EAST ELEVATION.

PROPOSED ELEVATIONS

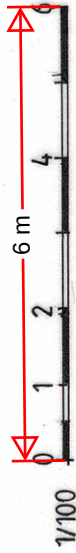

STEWART ELCOMB

Architectural & Planning Consultants

Ivy Cottage, Staplestreet, Hernhill, Faversham, Kent. ME13 9UB
Telephone : 01227 751262 or 07944 658615. Email : stewartelcomb@aol.com

TITLE

PROPOSED SINGLE STOREY SIDE EXTENSION
AT
'THE COACH HOUSE', WESTDOWN FARM,
SHIPLEY HILLS ROAD, MEOPHAM.

SCALE

1/100

DATE

12/24

DRGN

1783/4/1

CLIENT

MR. L. RIPLEY.