
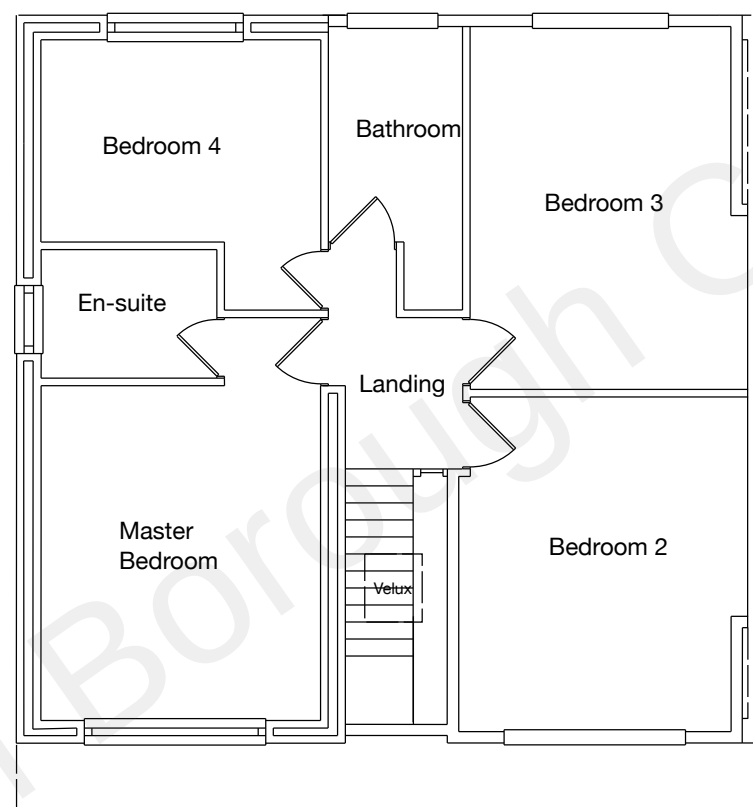


Notes –

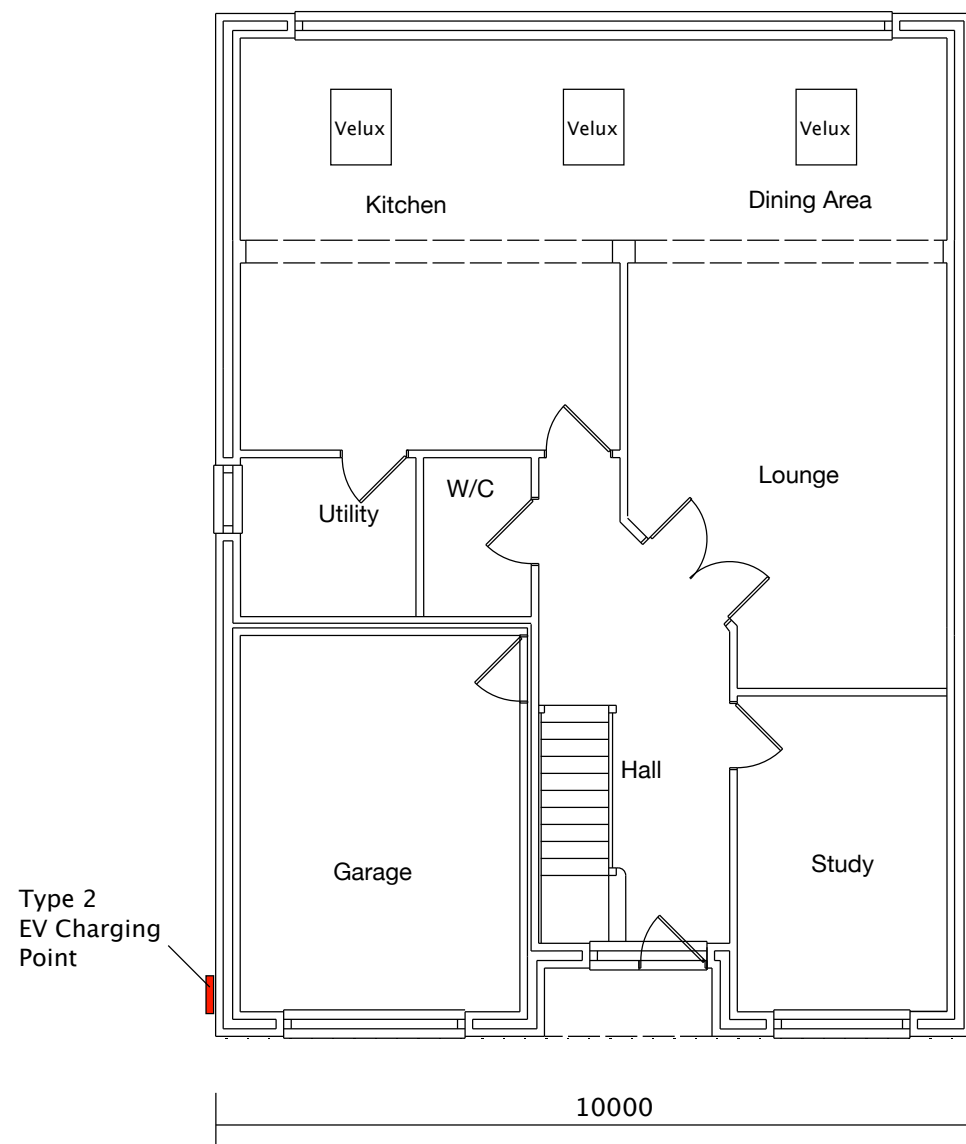

- New Builds
- Extensions
- Groundworks

07532 303307
calvin@ct-building.co.uk
www.ct-building.co.uk

Site Land adj. 28 Coutts Avenue Shorne Kent DA12 3HJ	Scale 1:100@ A3 UNLESS STATED	
	Drawing No.	Date
Drawing Title: 28B Floorplans	003 (Ver 1)	18/05/2022
	Drawn by C.J.K.	