




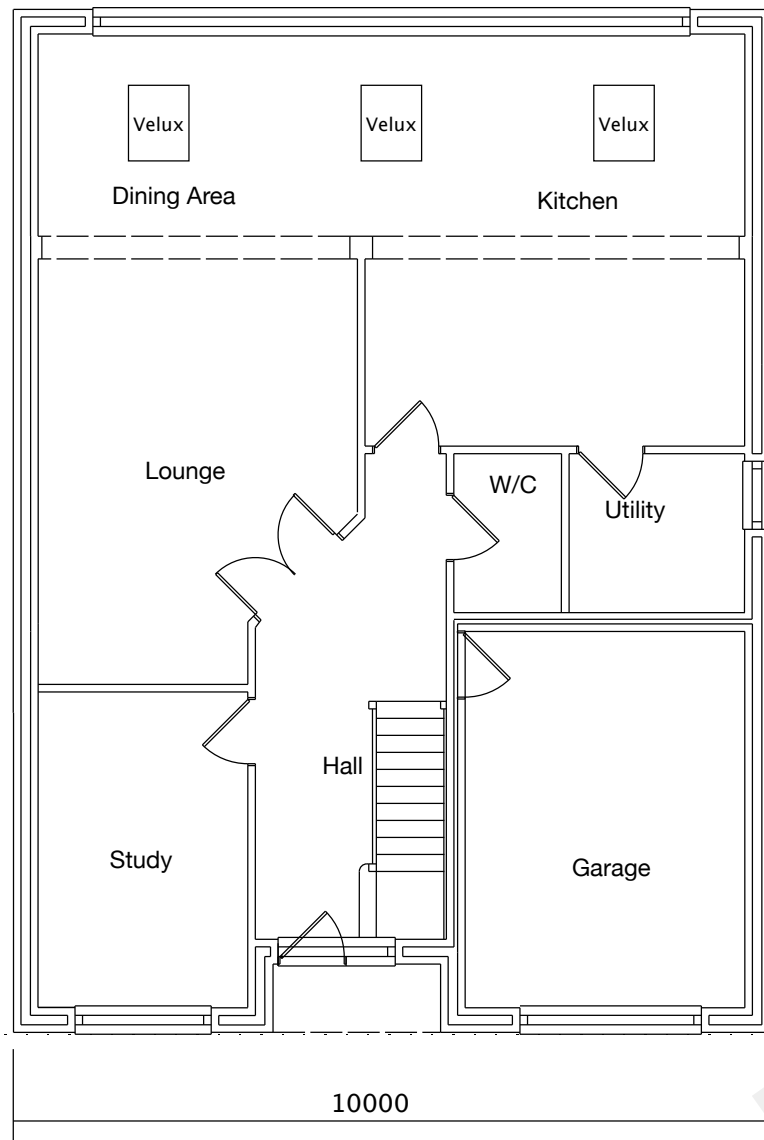

Proposed Ground Floorplan

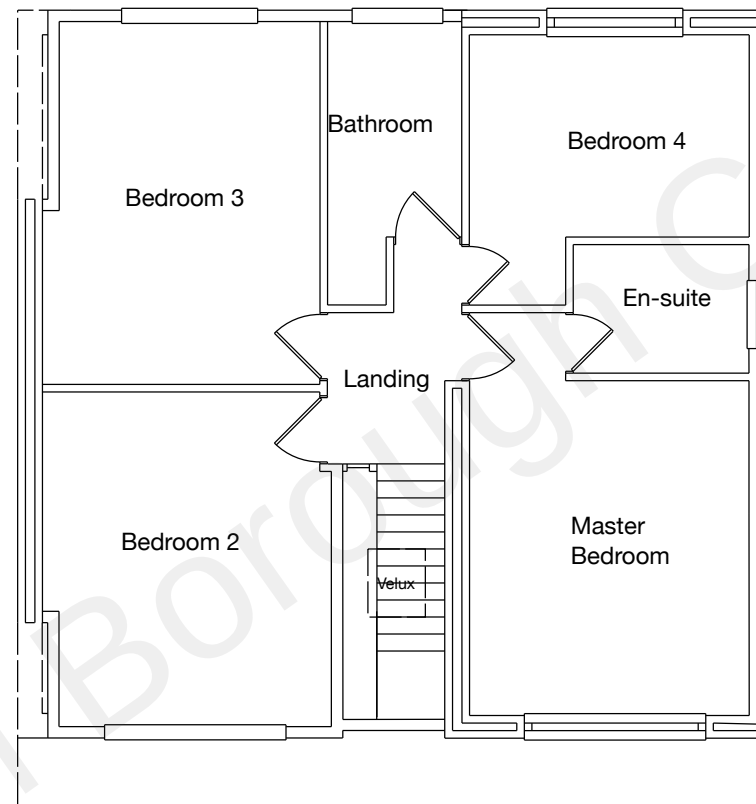

Proposed First Floorplan

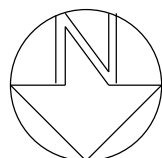

Scale Bar (metres) 1:100

Notes –



- New Builds
- Extensions
- Groundworks

07532 303307
calvin@ct-building.co.uk
www.ct-building.co.uk

Site Land adj. 28 Courtts Avenue Shorne Kent DA12 3HJ	Scale 1:100@ A3 UNLESS STATED	
	Drawing No. 005 (Ver 1)	Date 18/05/2022
Drawing Title: 28C Floorplans	Drawn by C.J.K.	