

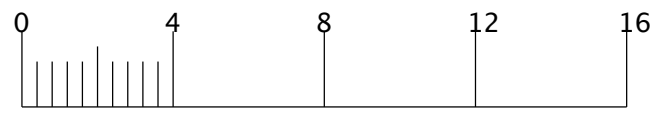


● Electric Vehicle Charging Point

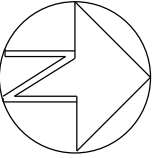

Scale Bar (metres) 1:200

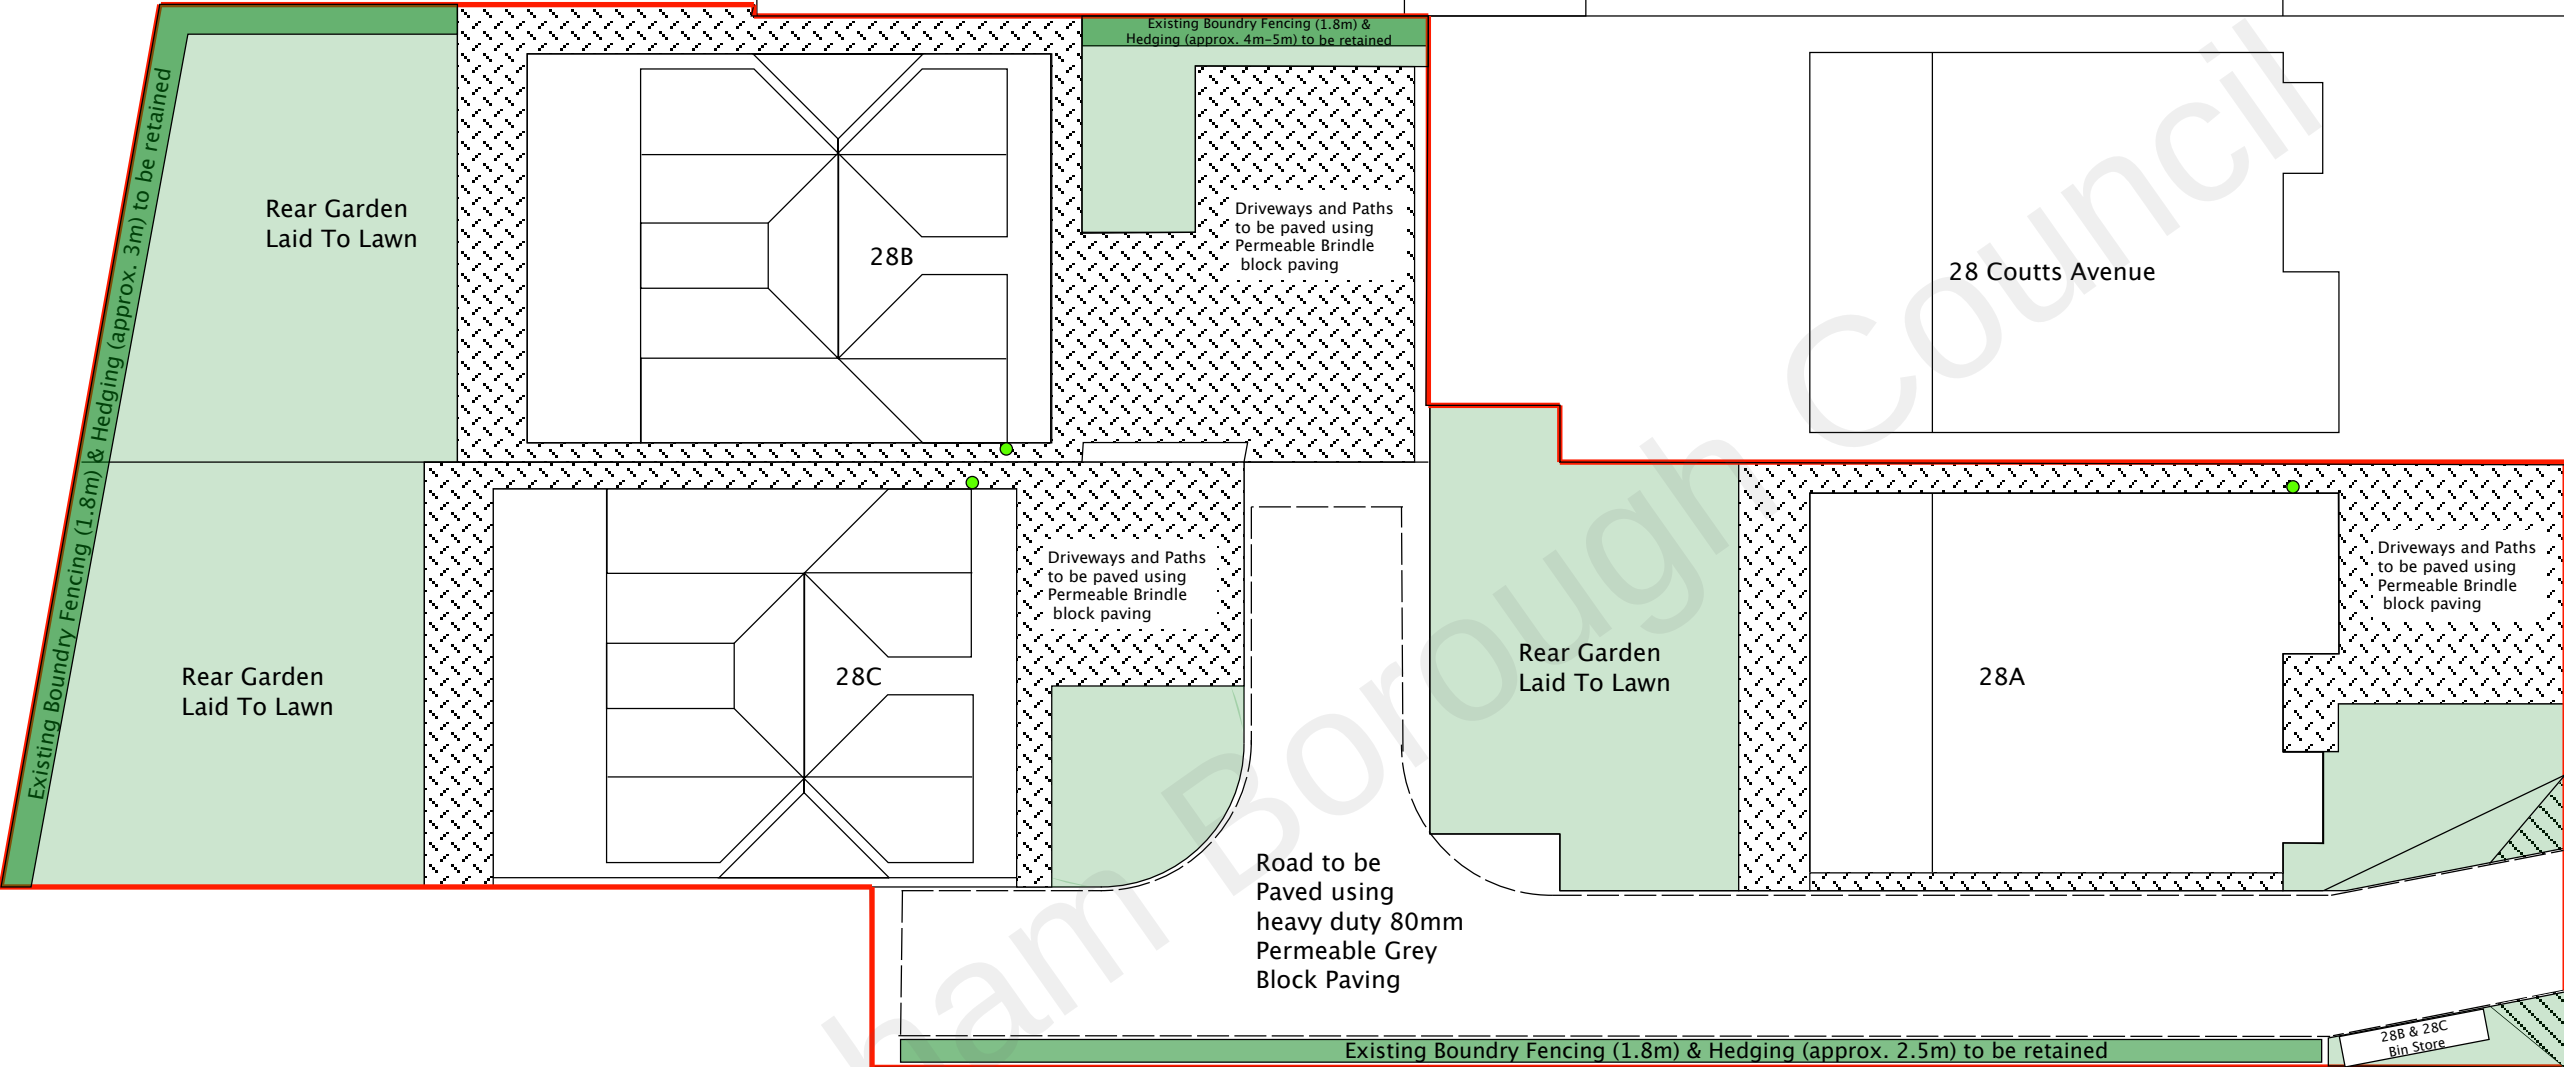

- New Builds
- Extensions
- Groundworks

BUILDING 07532 303307
calvin@ct-building.co.uk
Reputation Built On Quality www.ct-building.co.uk

Site Land adj. 28 Coutts Avenue Shorne Kent DA12 3HJ	Scale 1:200@ A3 UNLESS STATED	
	Drawing No. 008 (Ver 1)	Date 18/05/2022
Drawing Title: Landscaping Plan	Drawn by C.J.K.	