


Scale Bar (metres) 1:200

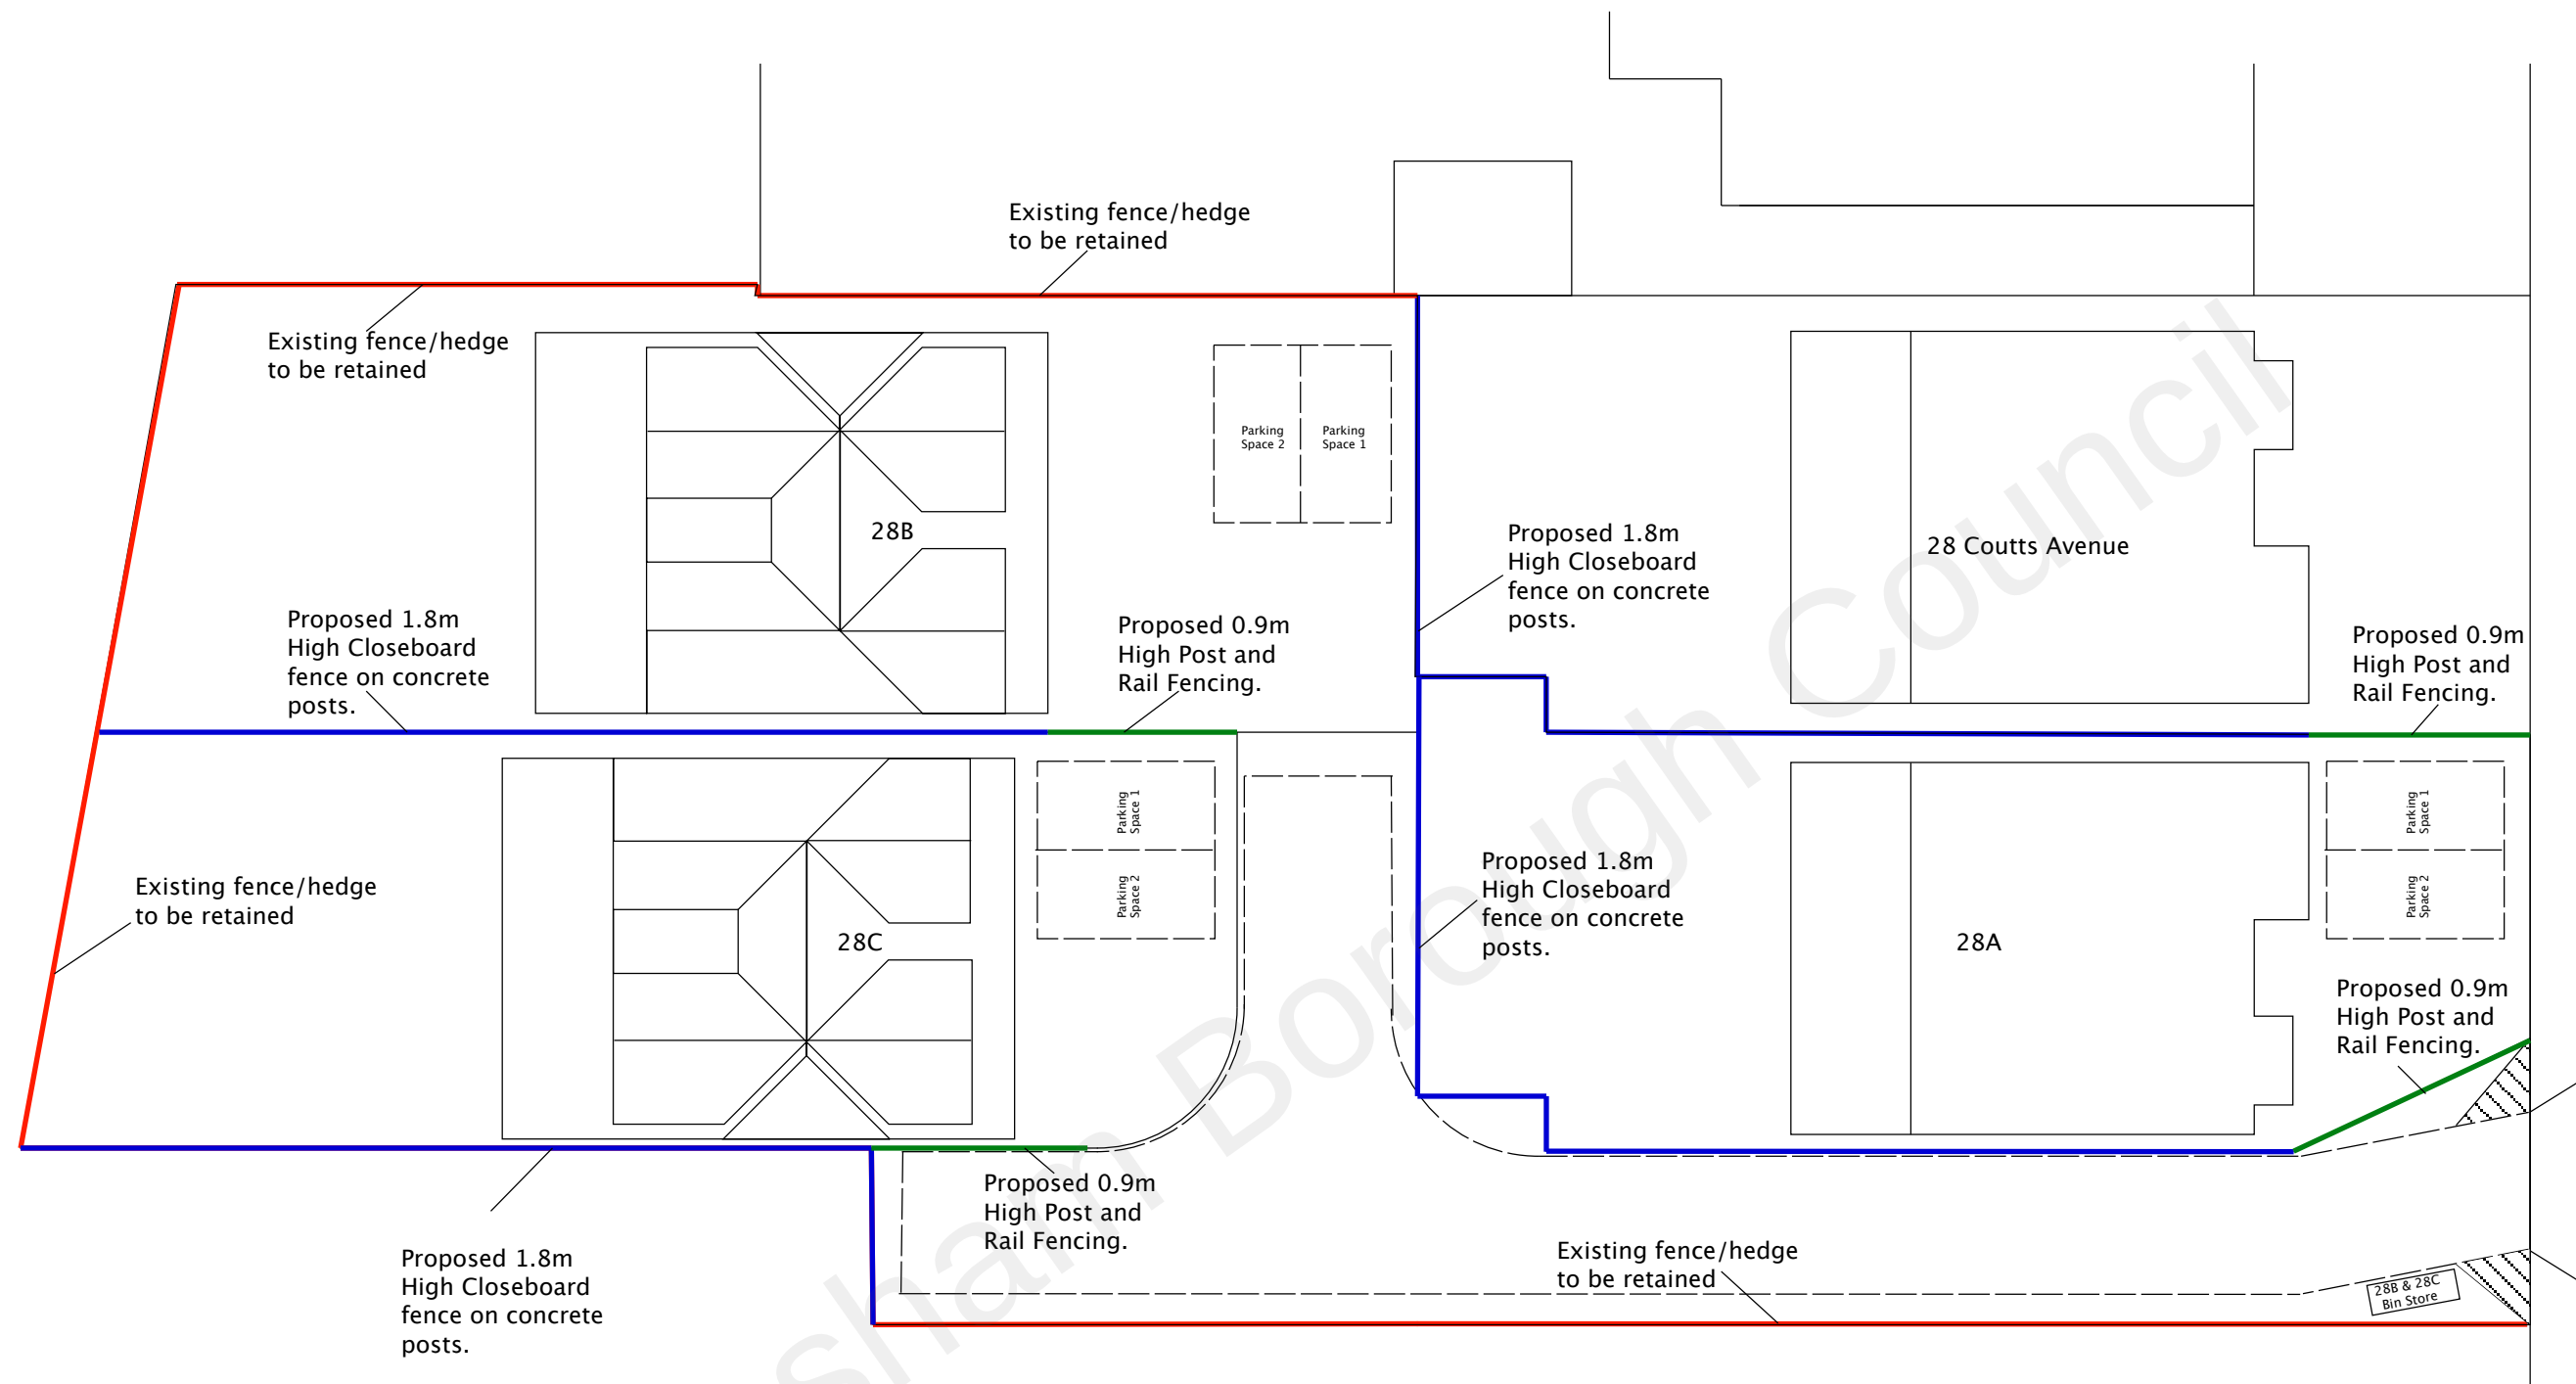

- New Builds
- Extensions
- Groundworks

07532 303307

calvin@ct-building.co.uk

Reputation Built On Quality www.ct-building.co.uk

Site
Land adj. 28
Coutts Avenue
Shorne
Kent
DA12 3HJ

Scale
1:200@ A3
UNLESS STATED

Drawing No. Date
009 (Ver 1) 18/05/2022

Drawing Title:
Boundry Treatments

Drawn by
C.J.K.