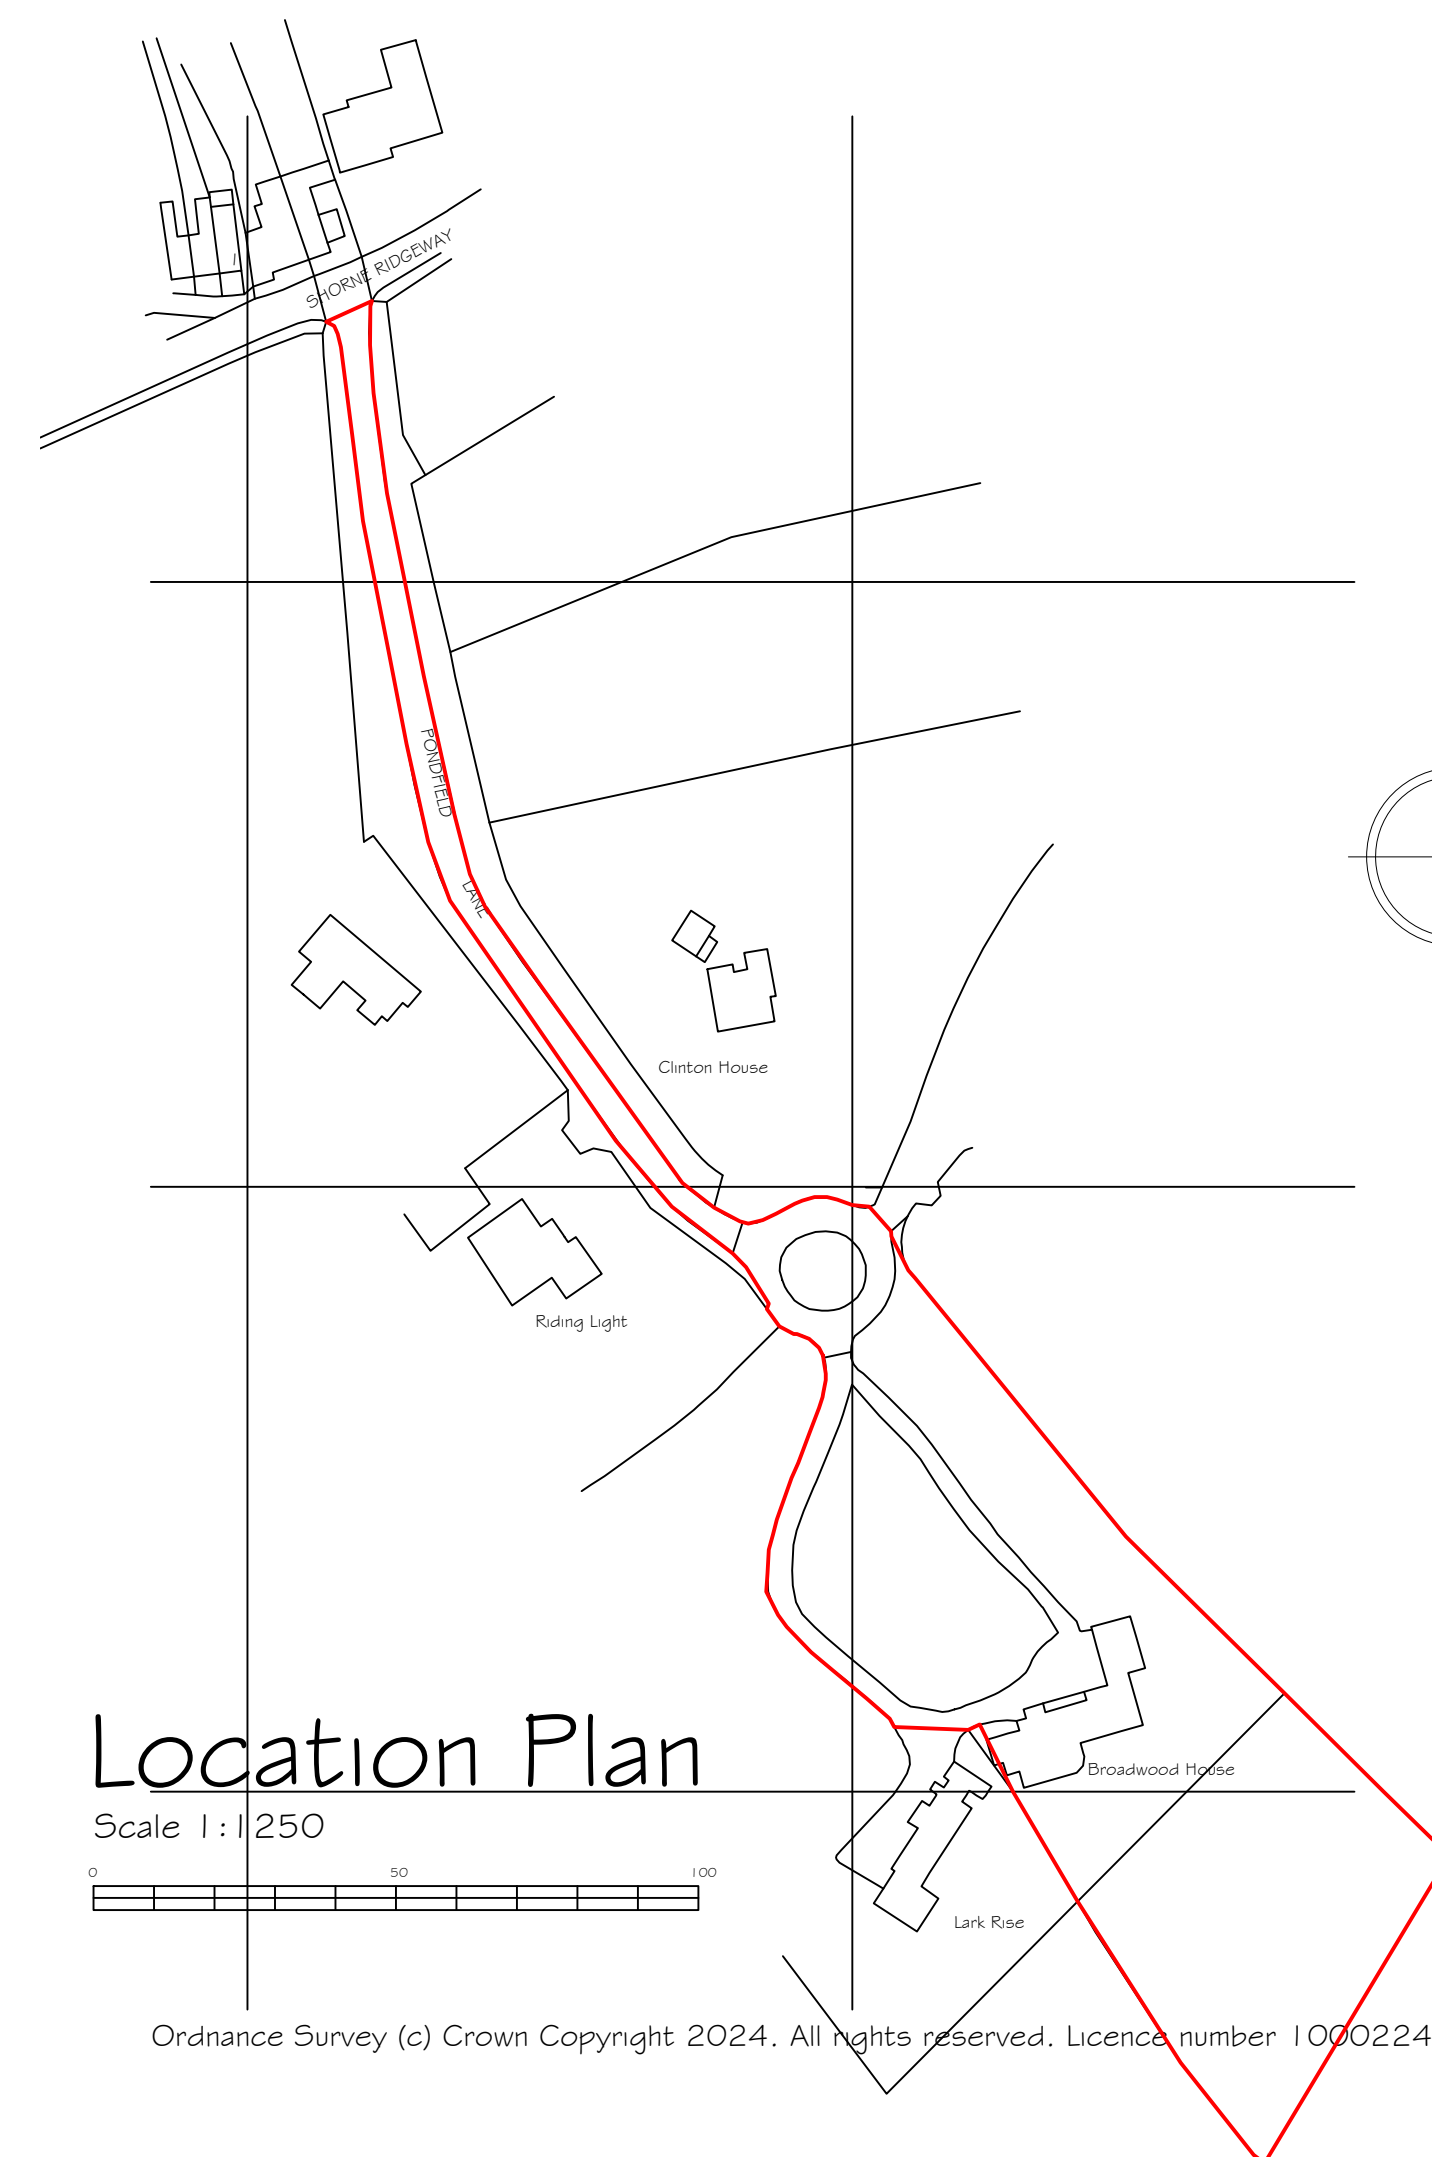
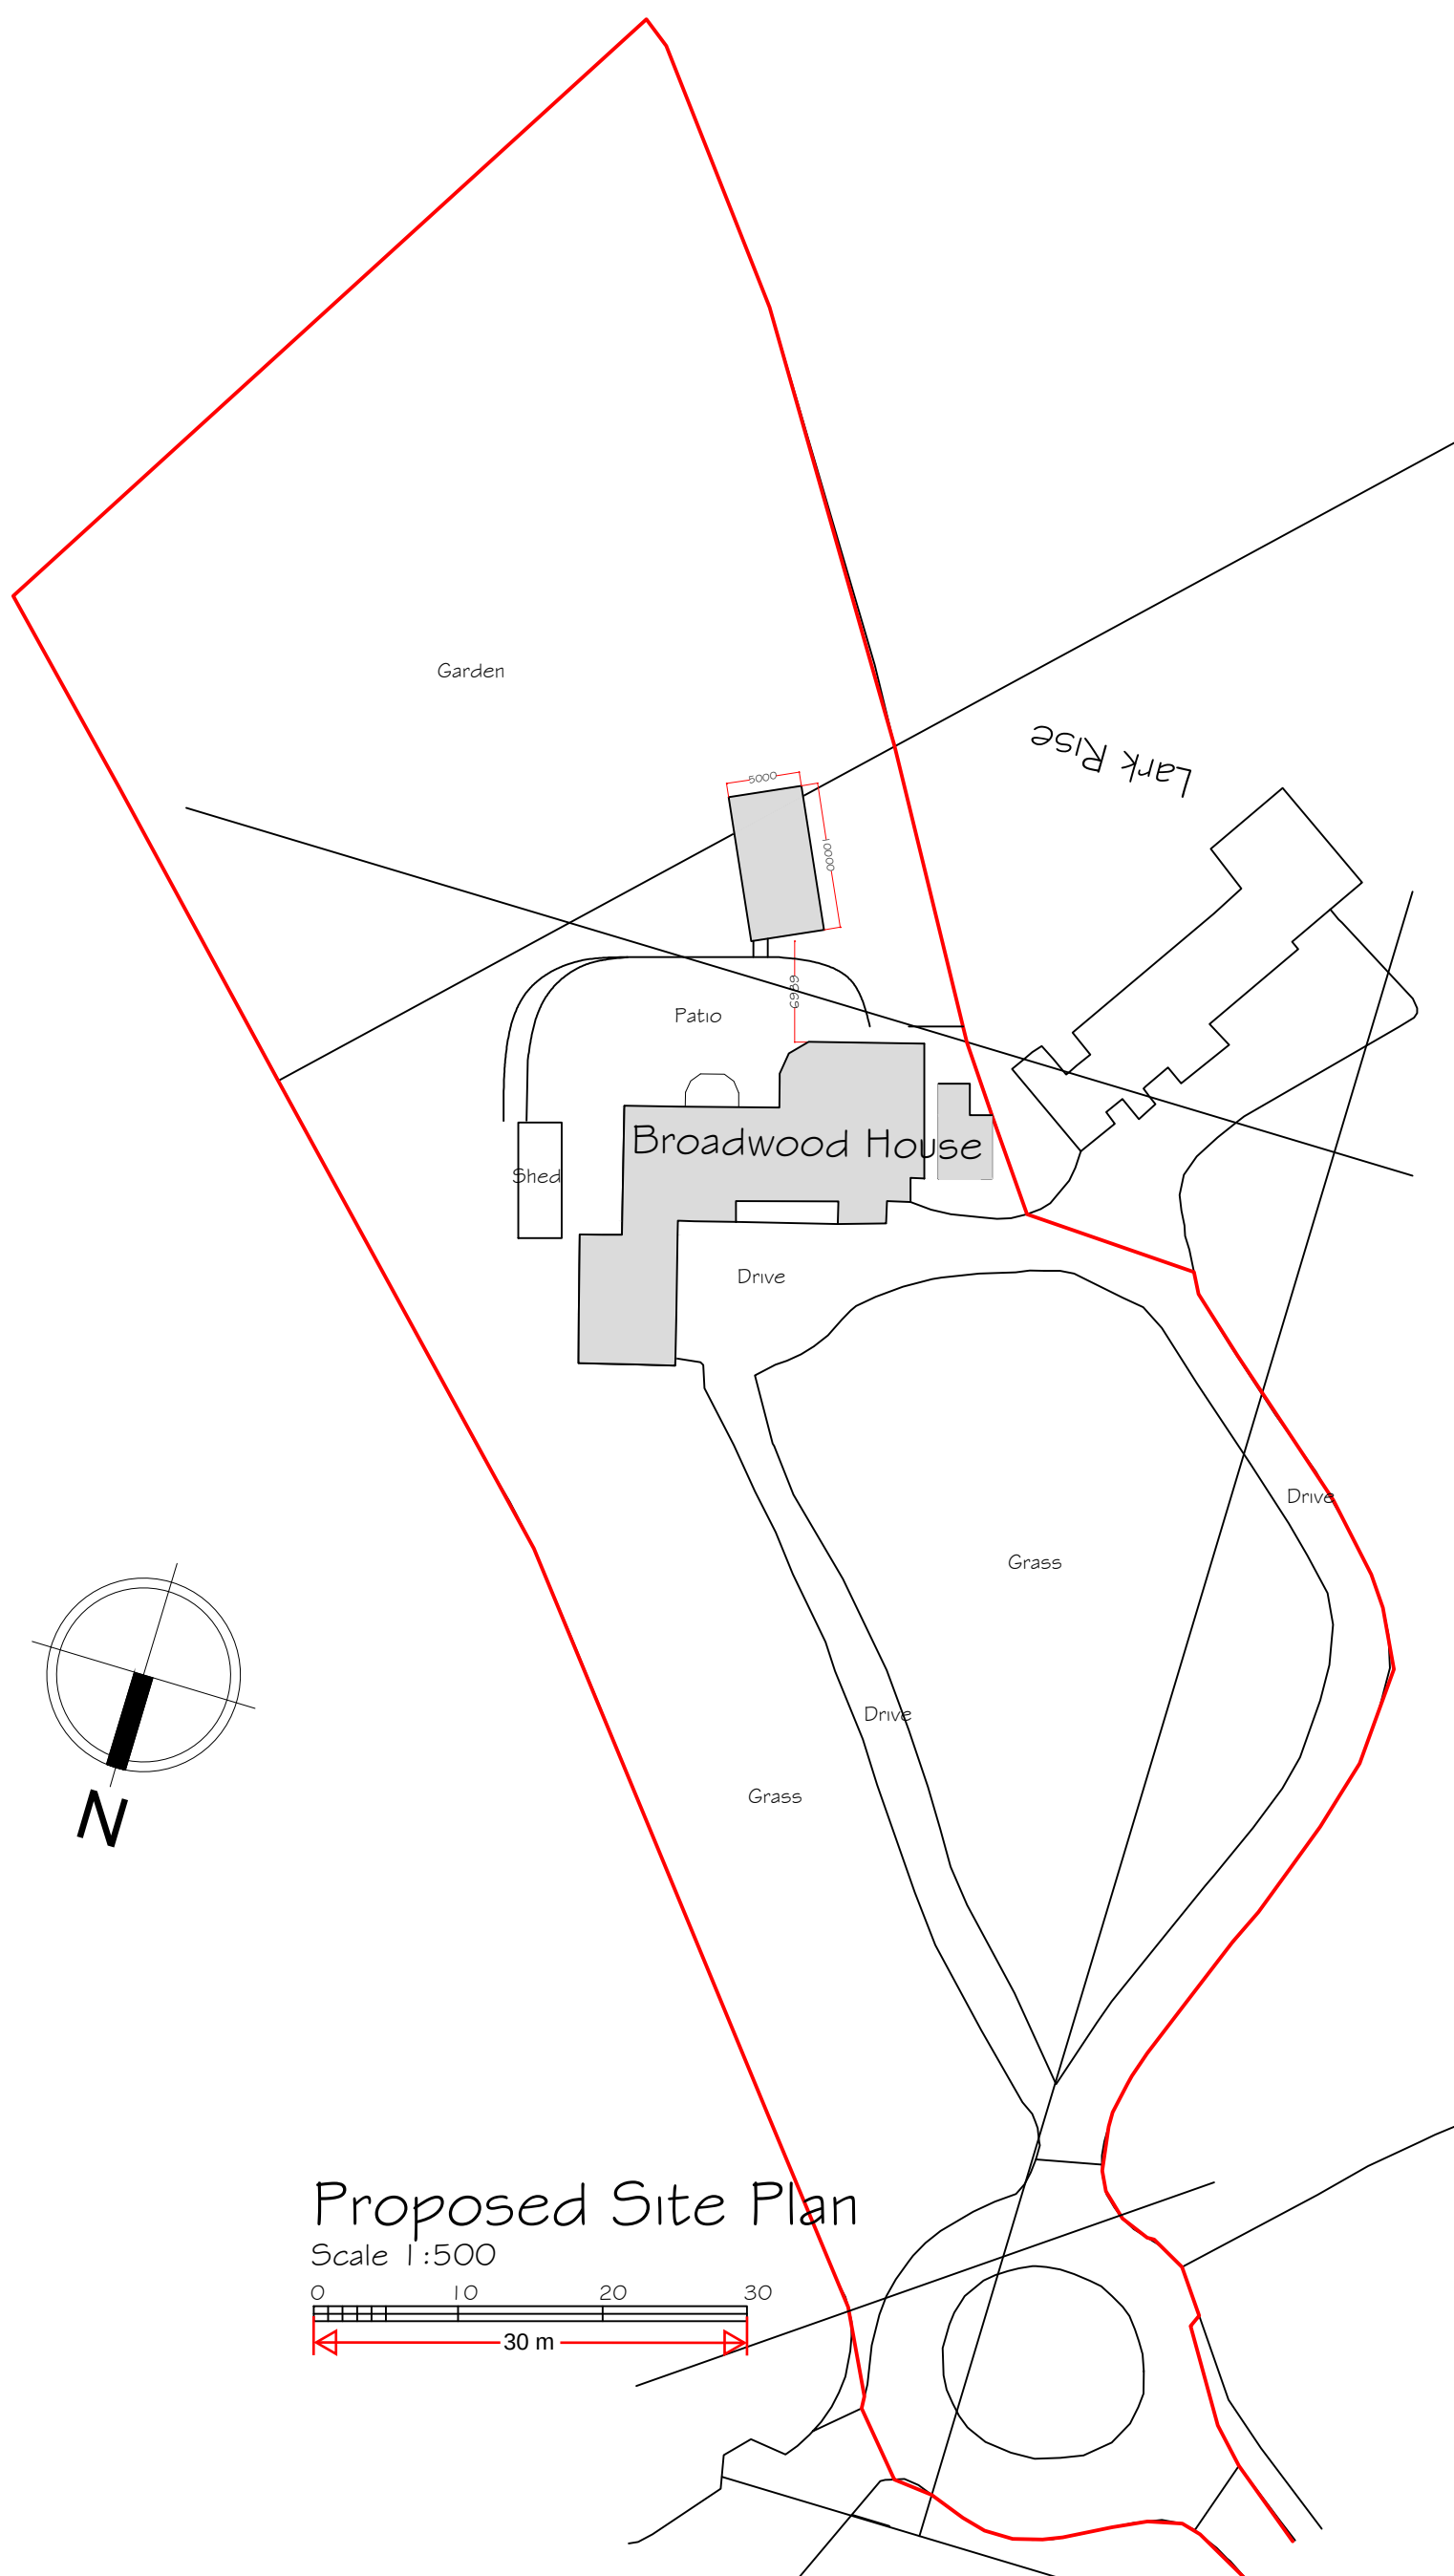
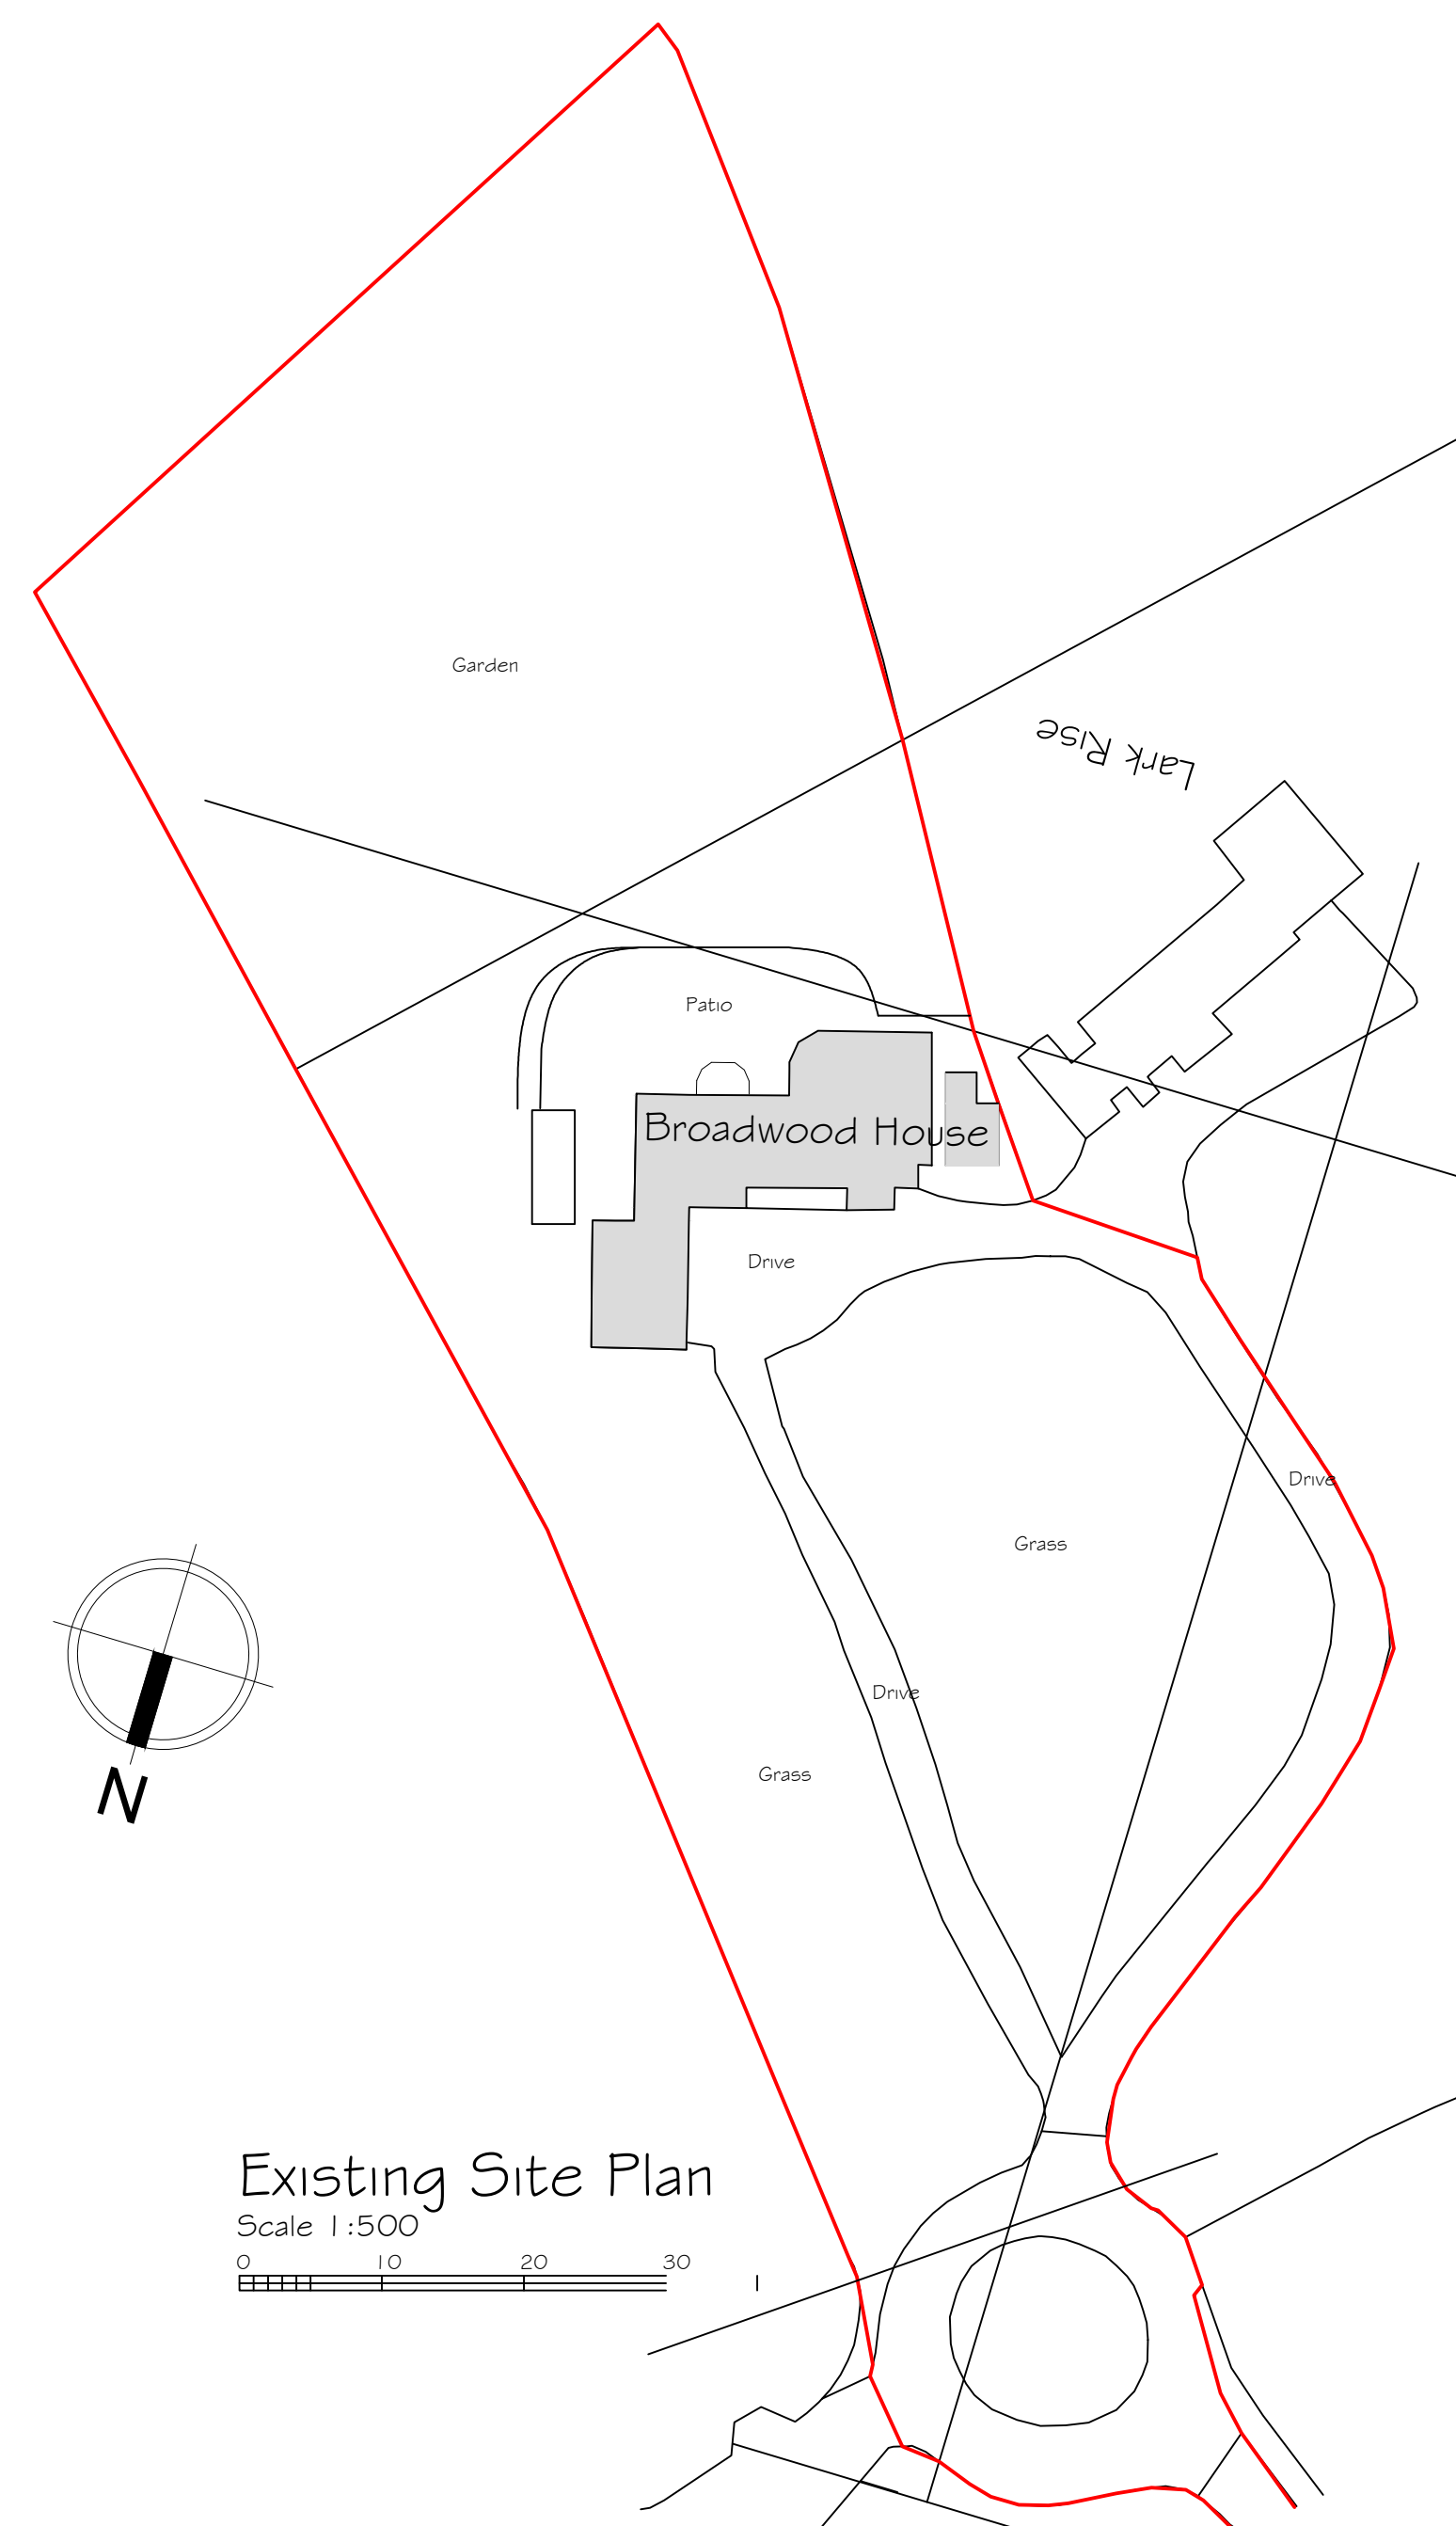
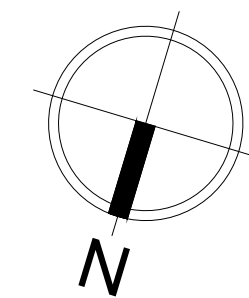
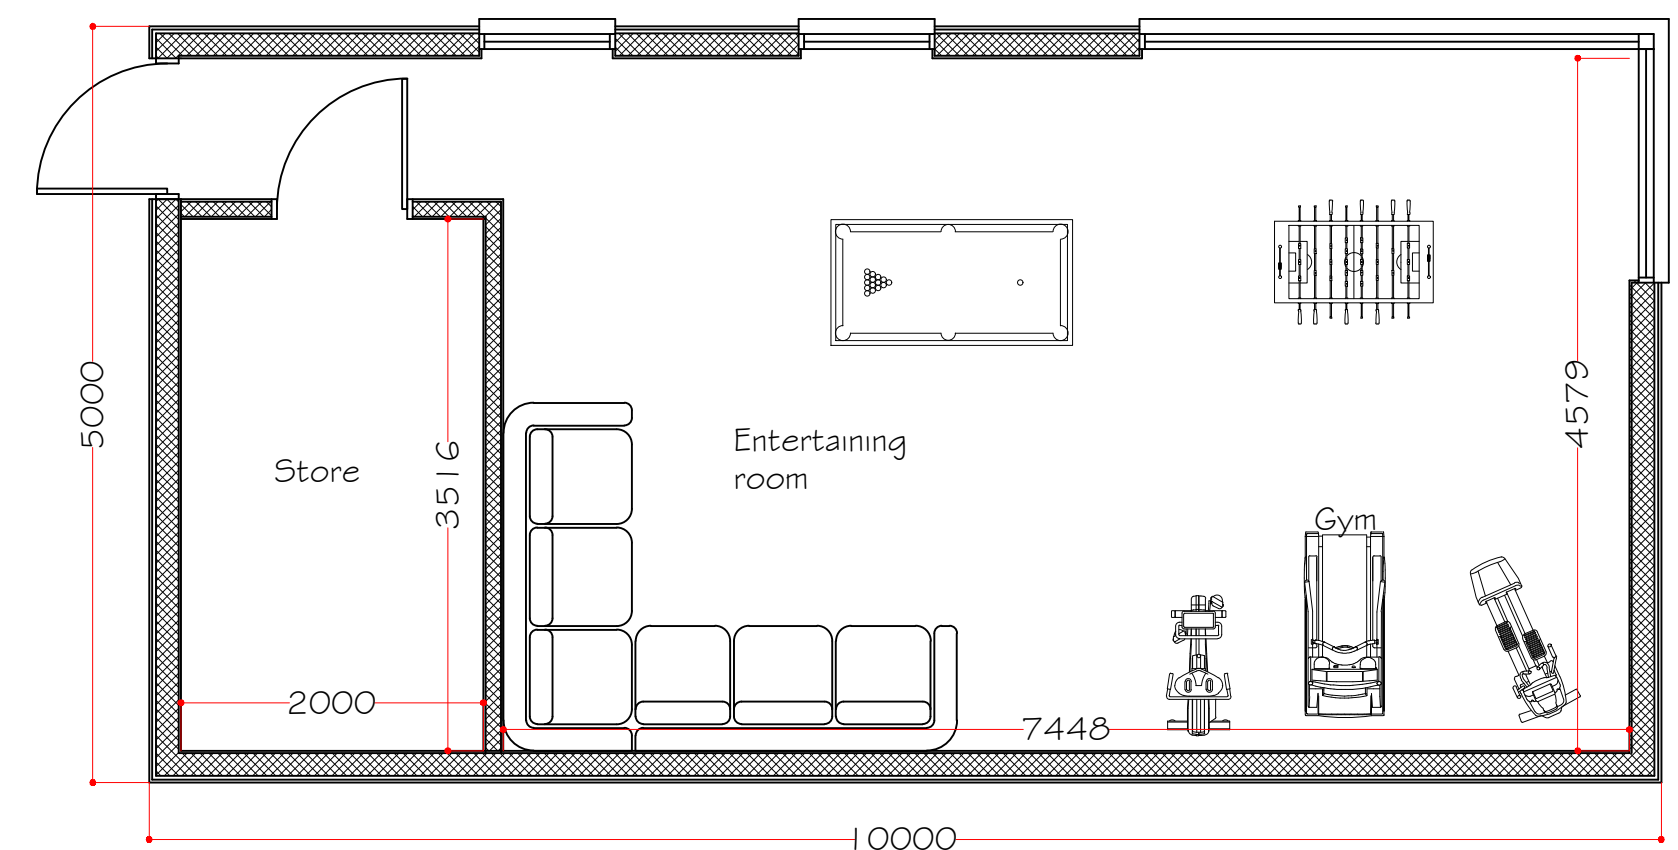
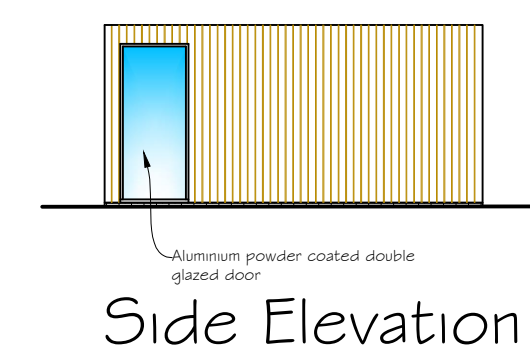
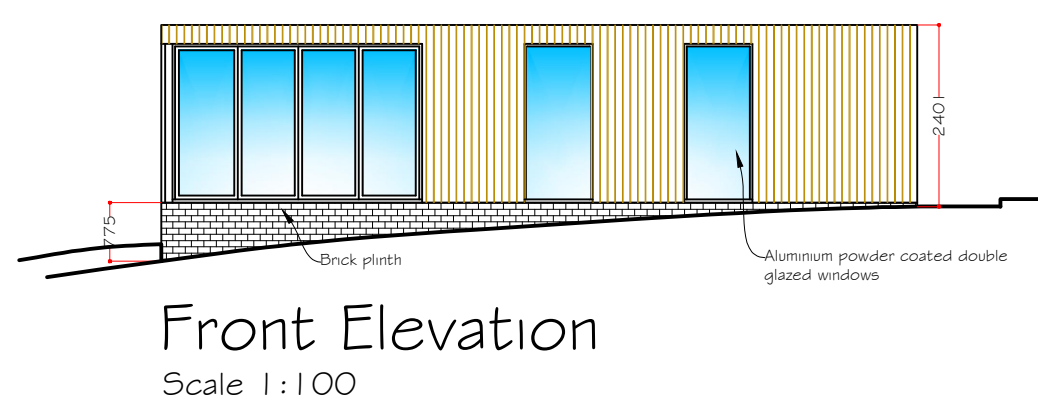
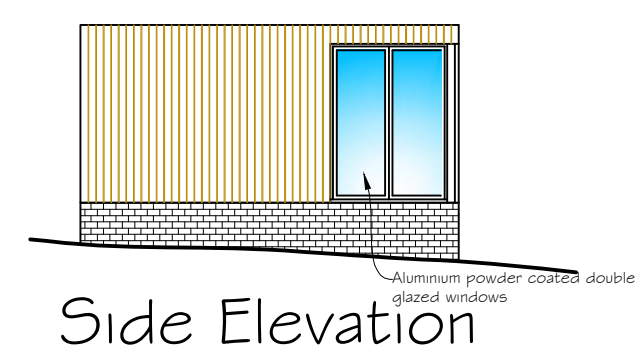
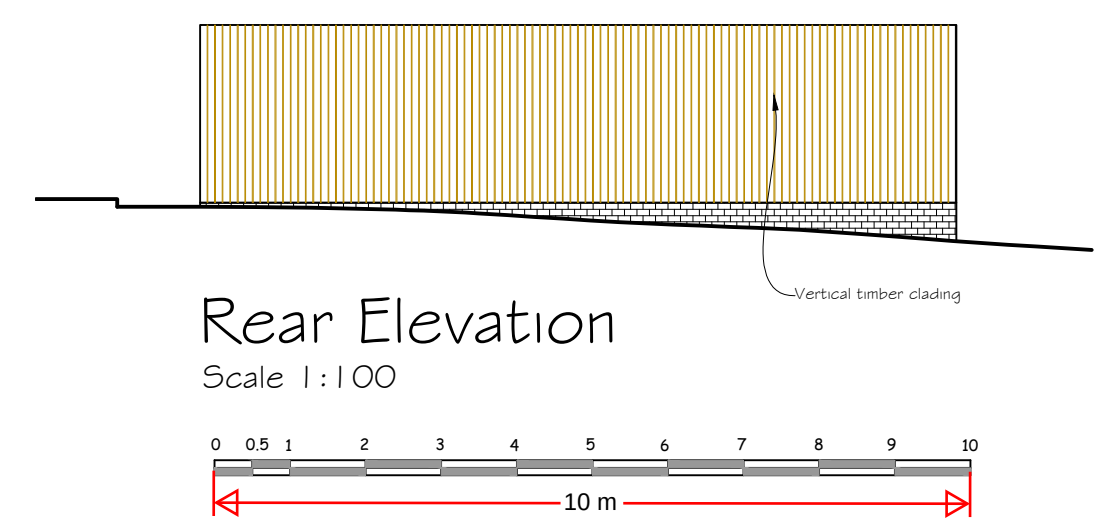


Rev A- Redesign.		10 October 2024	
Example Synergy Planning & Property Consultants Ltd The Office The Lanchester Rochester Kent ME3 7NQW			
Client		Mr F Whitehead	
Address		Broadwood House	
Drawing title		Proposed out building plans and elevations	
Scale		1:100/1:1250/1:500	
Date		September 2024	Drawn by
Drawing No		24/454/01	A