


STORAGE KING EBSFLEET SITE PLAN

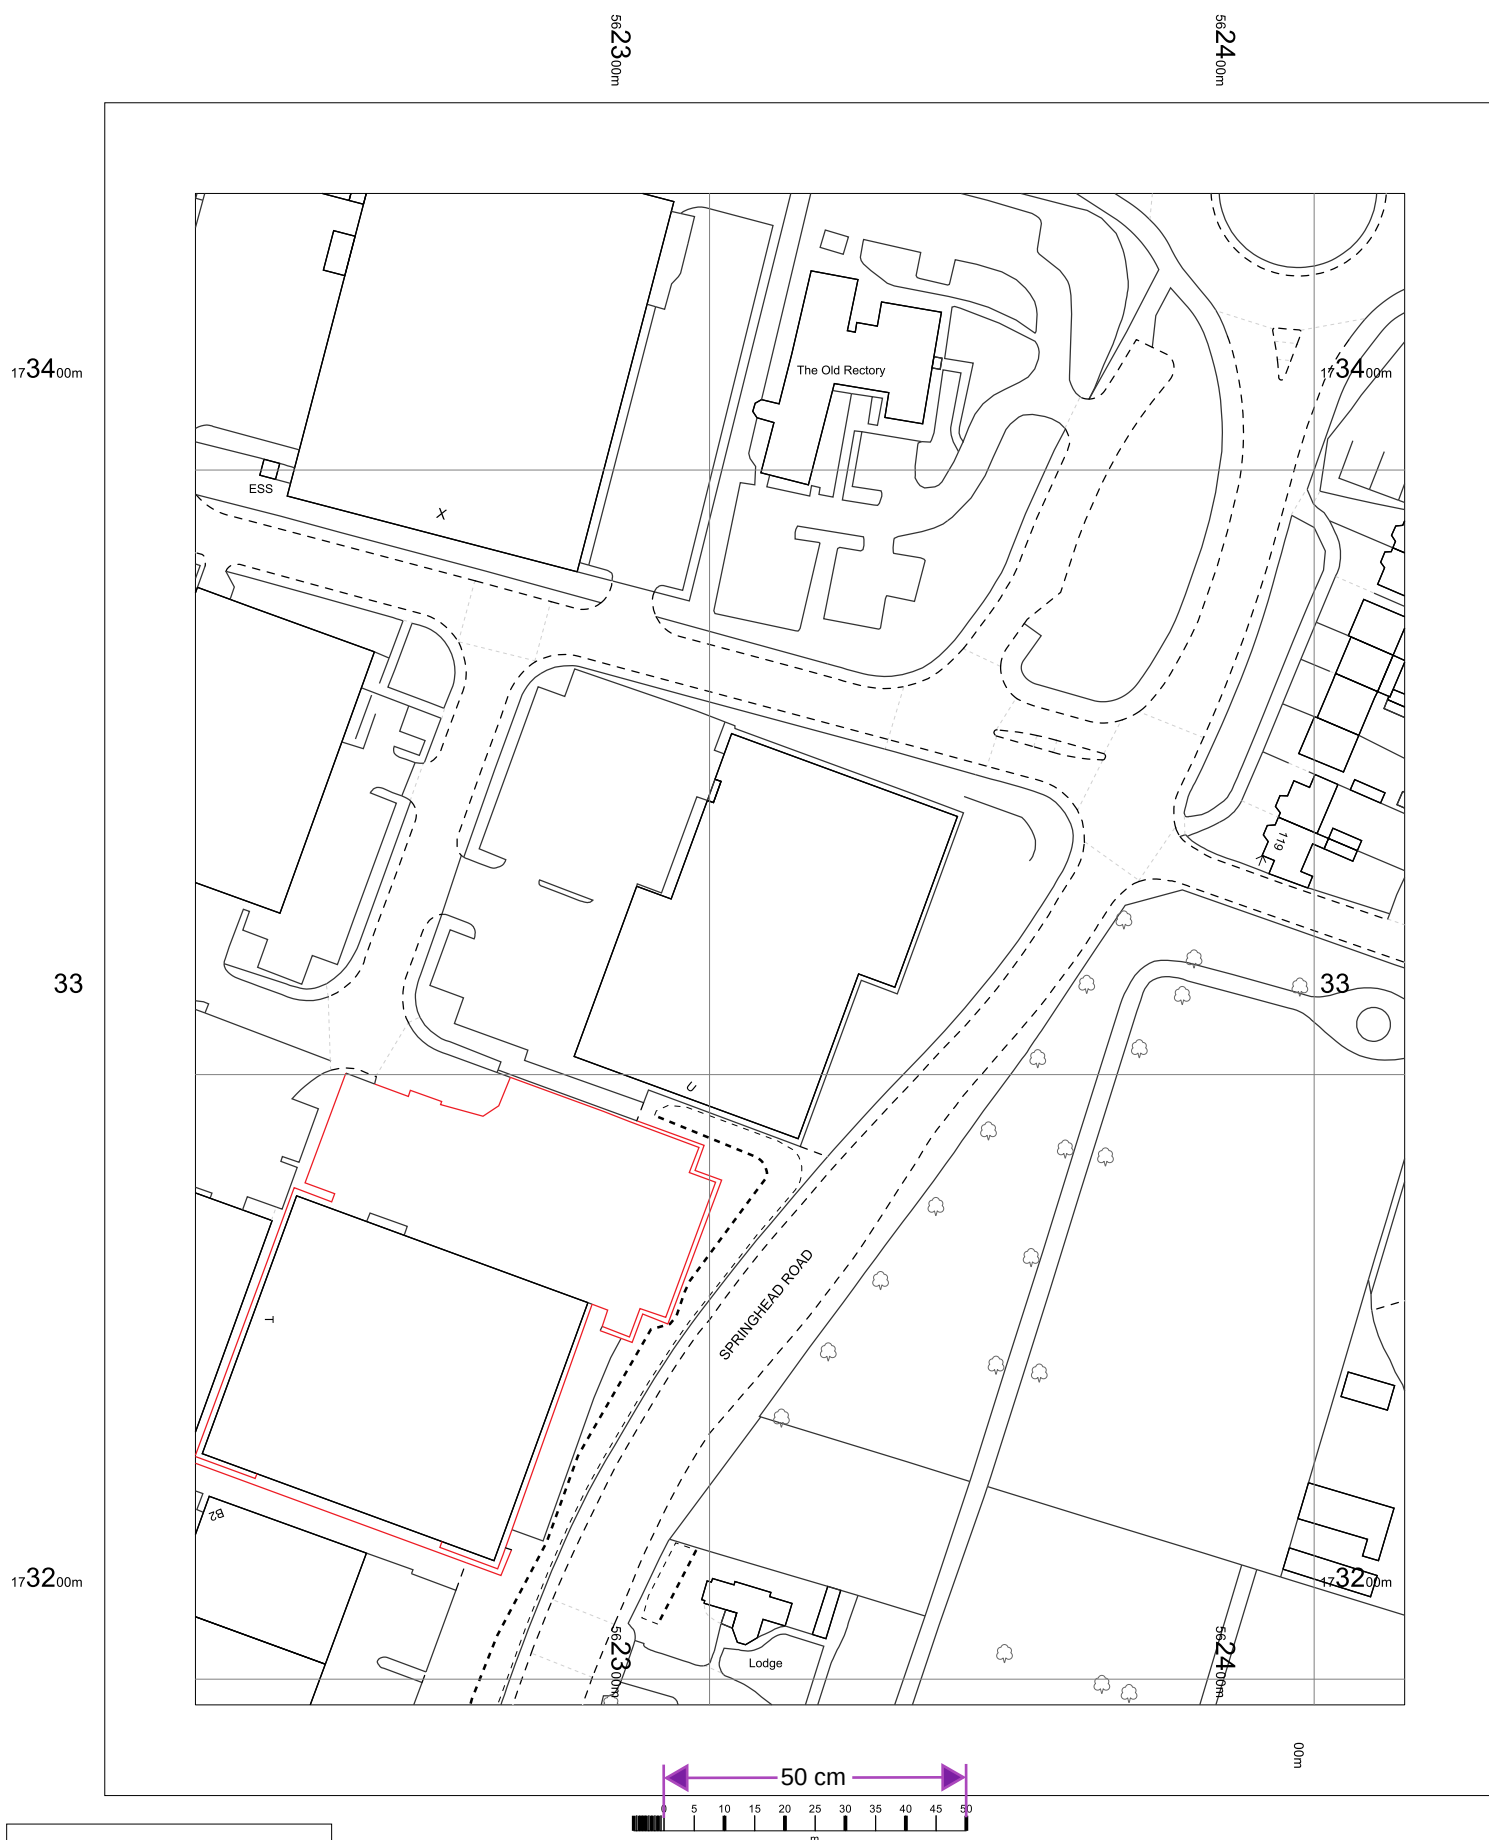

OS MasterMap 1250/2500/10000 scale
Tuesday, July 30, 2024, ID: .EW-01177840
maps.johnewright.com

1:1250 scale print at A4, Centre: 562315 E, 173321 N

© Crown Copyright Ordnance Survey. Licence no.
AC0000805567



johnewright