


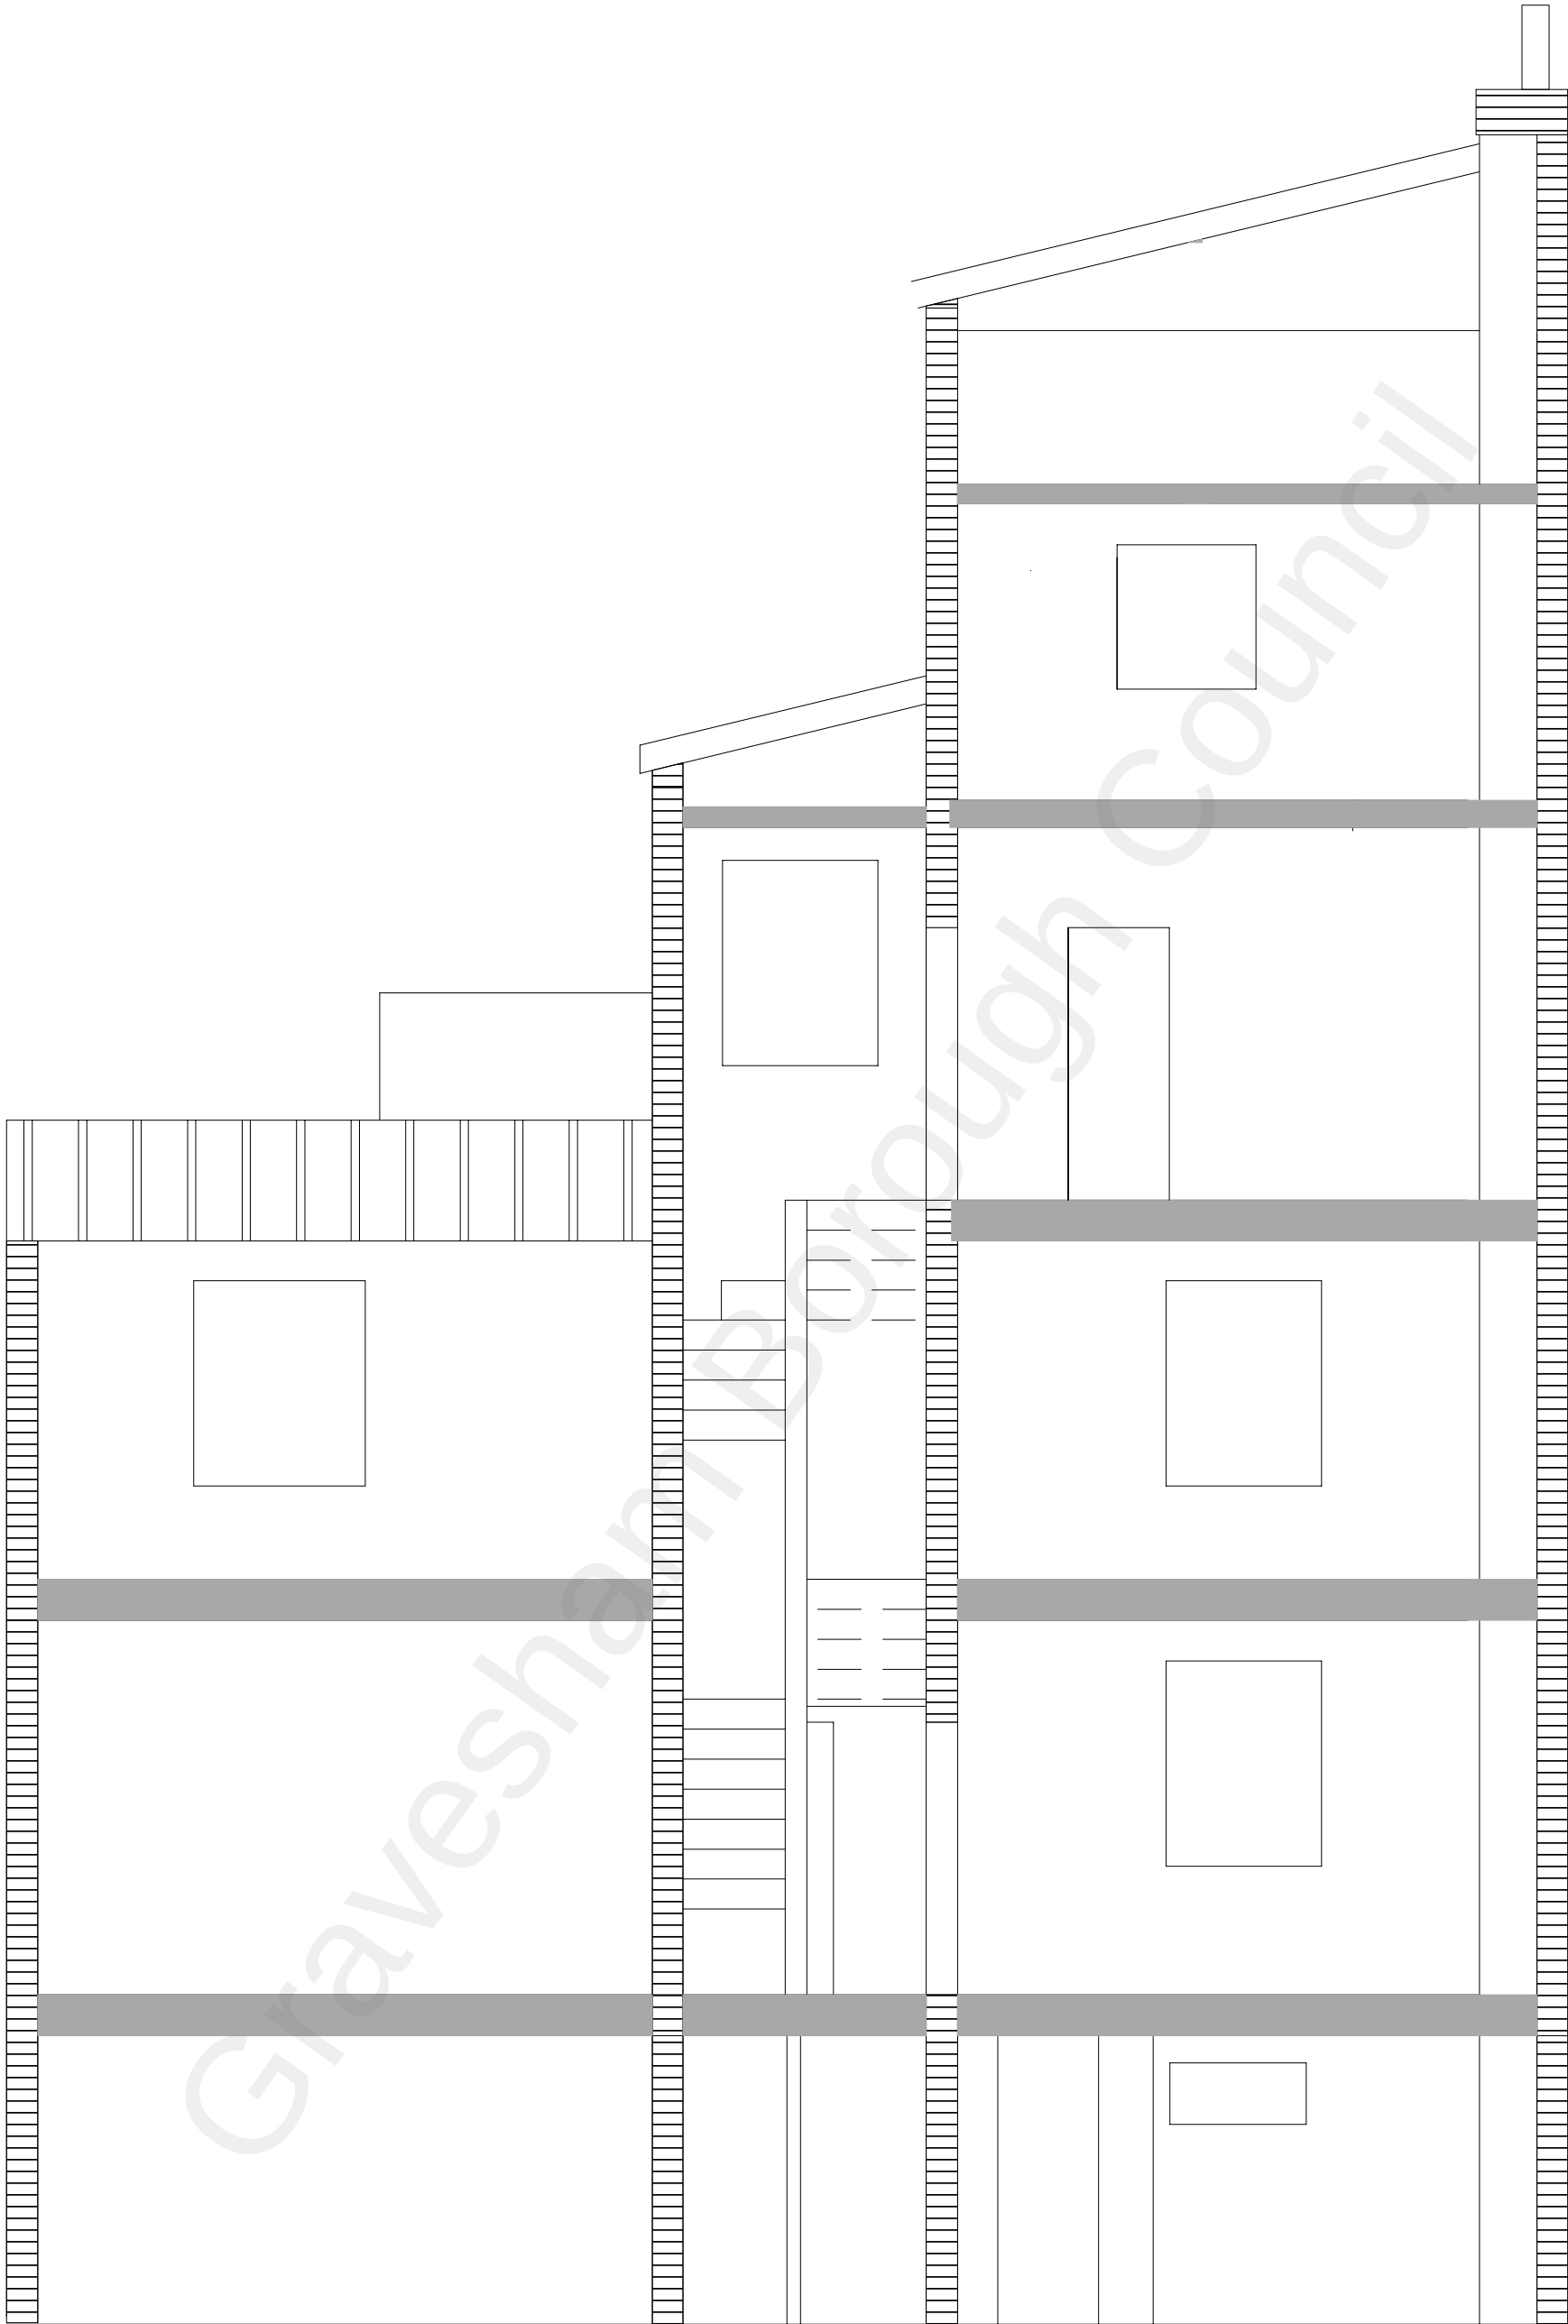

3m

196 & 197 PARROCK STREET
SECTION A-A PROPOSED

Scale 1:50@A3

Drawing Number	Revision	Date
PS 007	0	18/08/2022