

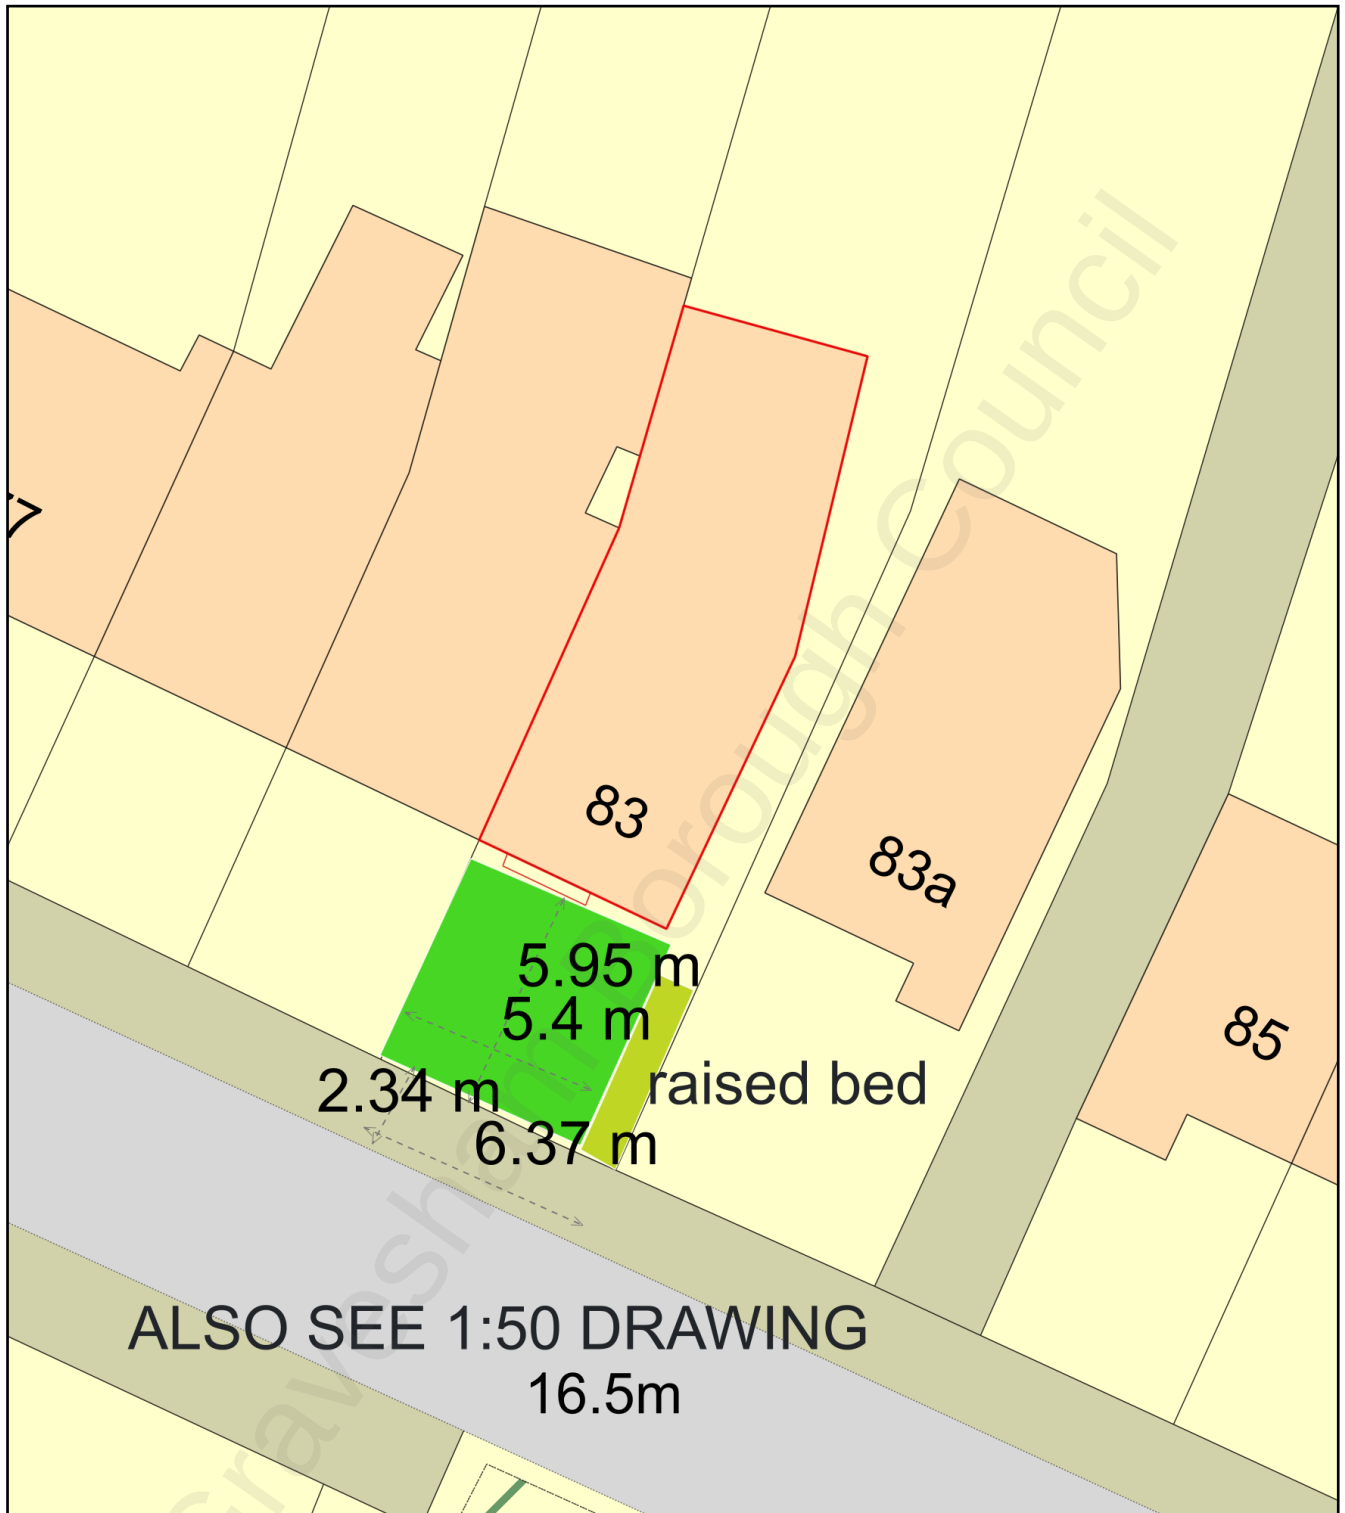


83 Chalk Road block plan - proposed

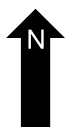

ALSO SEE 1:50 DRAWING
16.5m

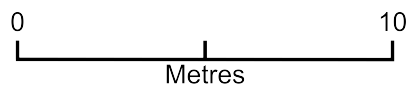

Plan Produced for: Heidi Turner

Date Produced: 19 Jul 2022

Plan Reference Number: TQRQM22200111858960

Scale: 1:200 @ A4