




Fan stage renewed  
and fantail reinstated

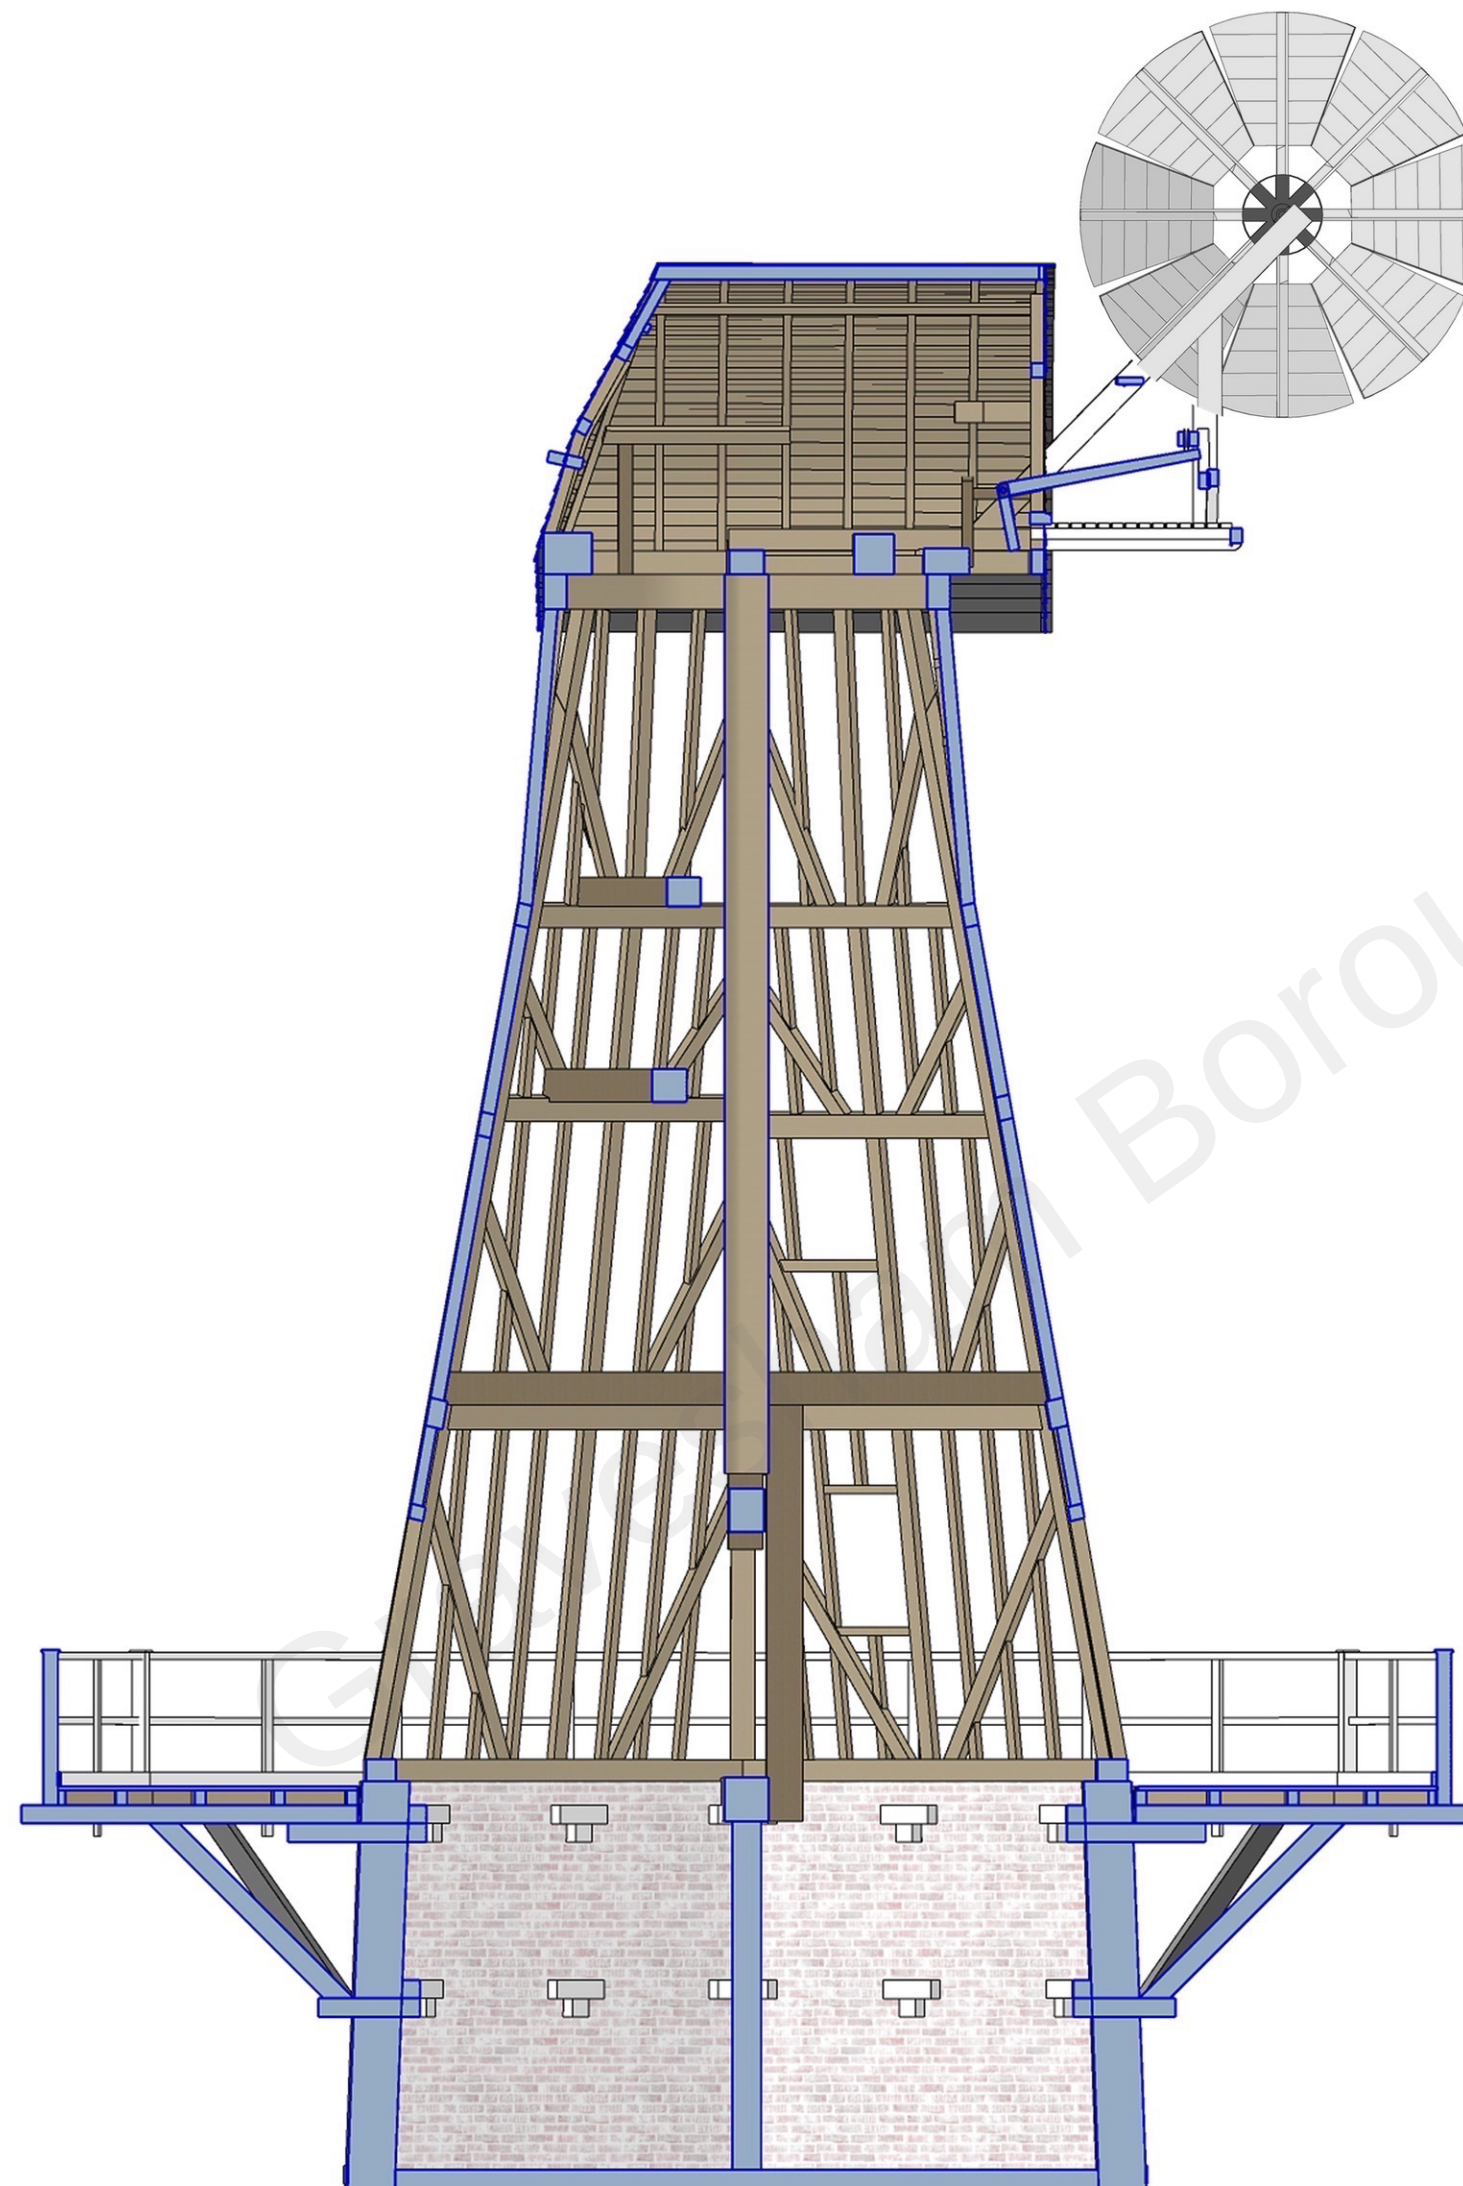

**Meopham Windmill, Kent**  
Section - as proposed  
(Sweeps and machinery omitted)  
Scale 1:50 @ A3

