


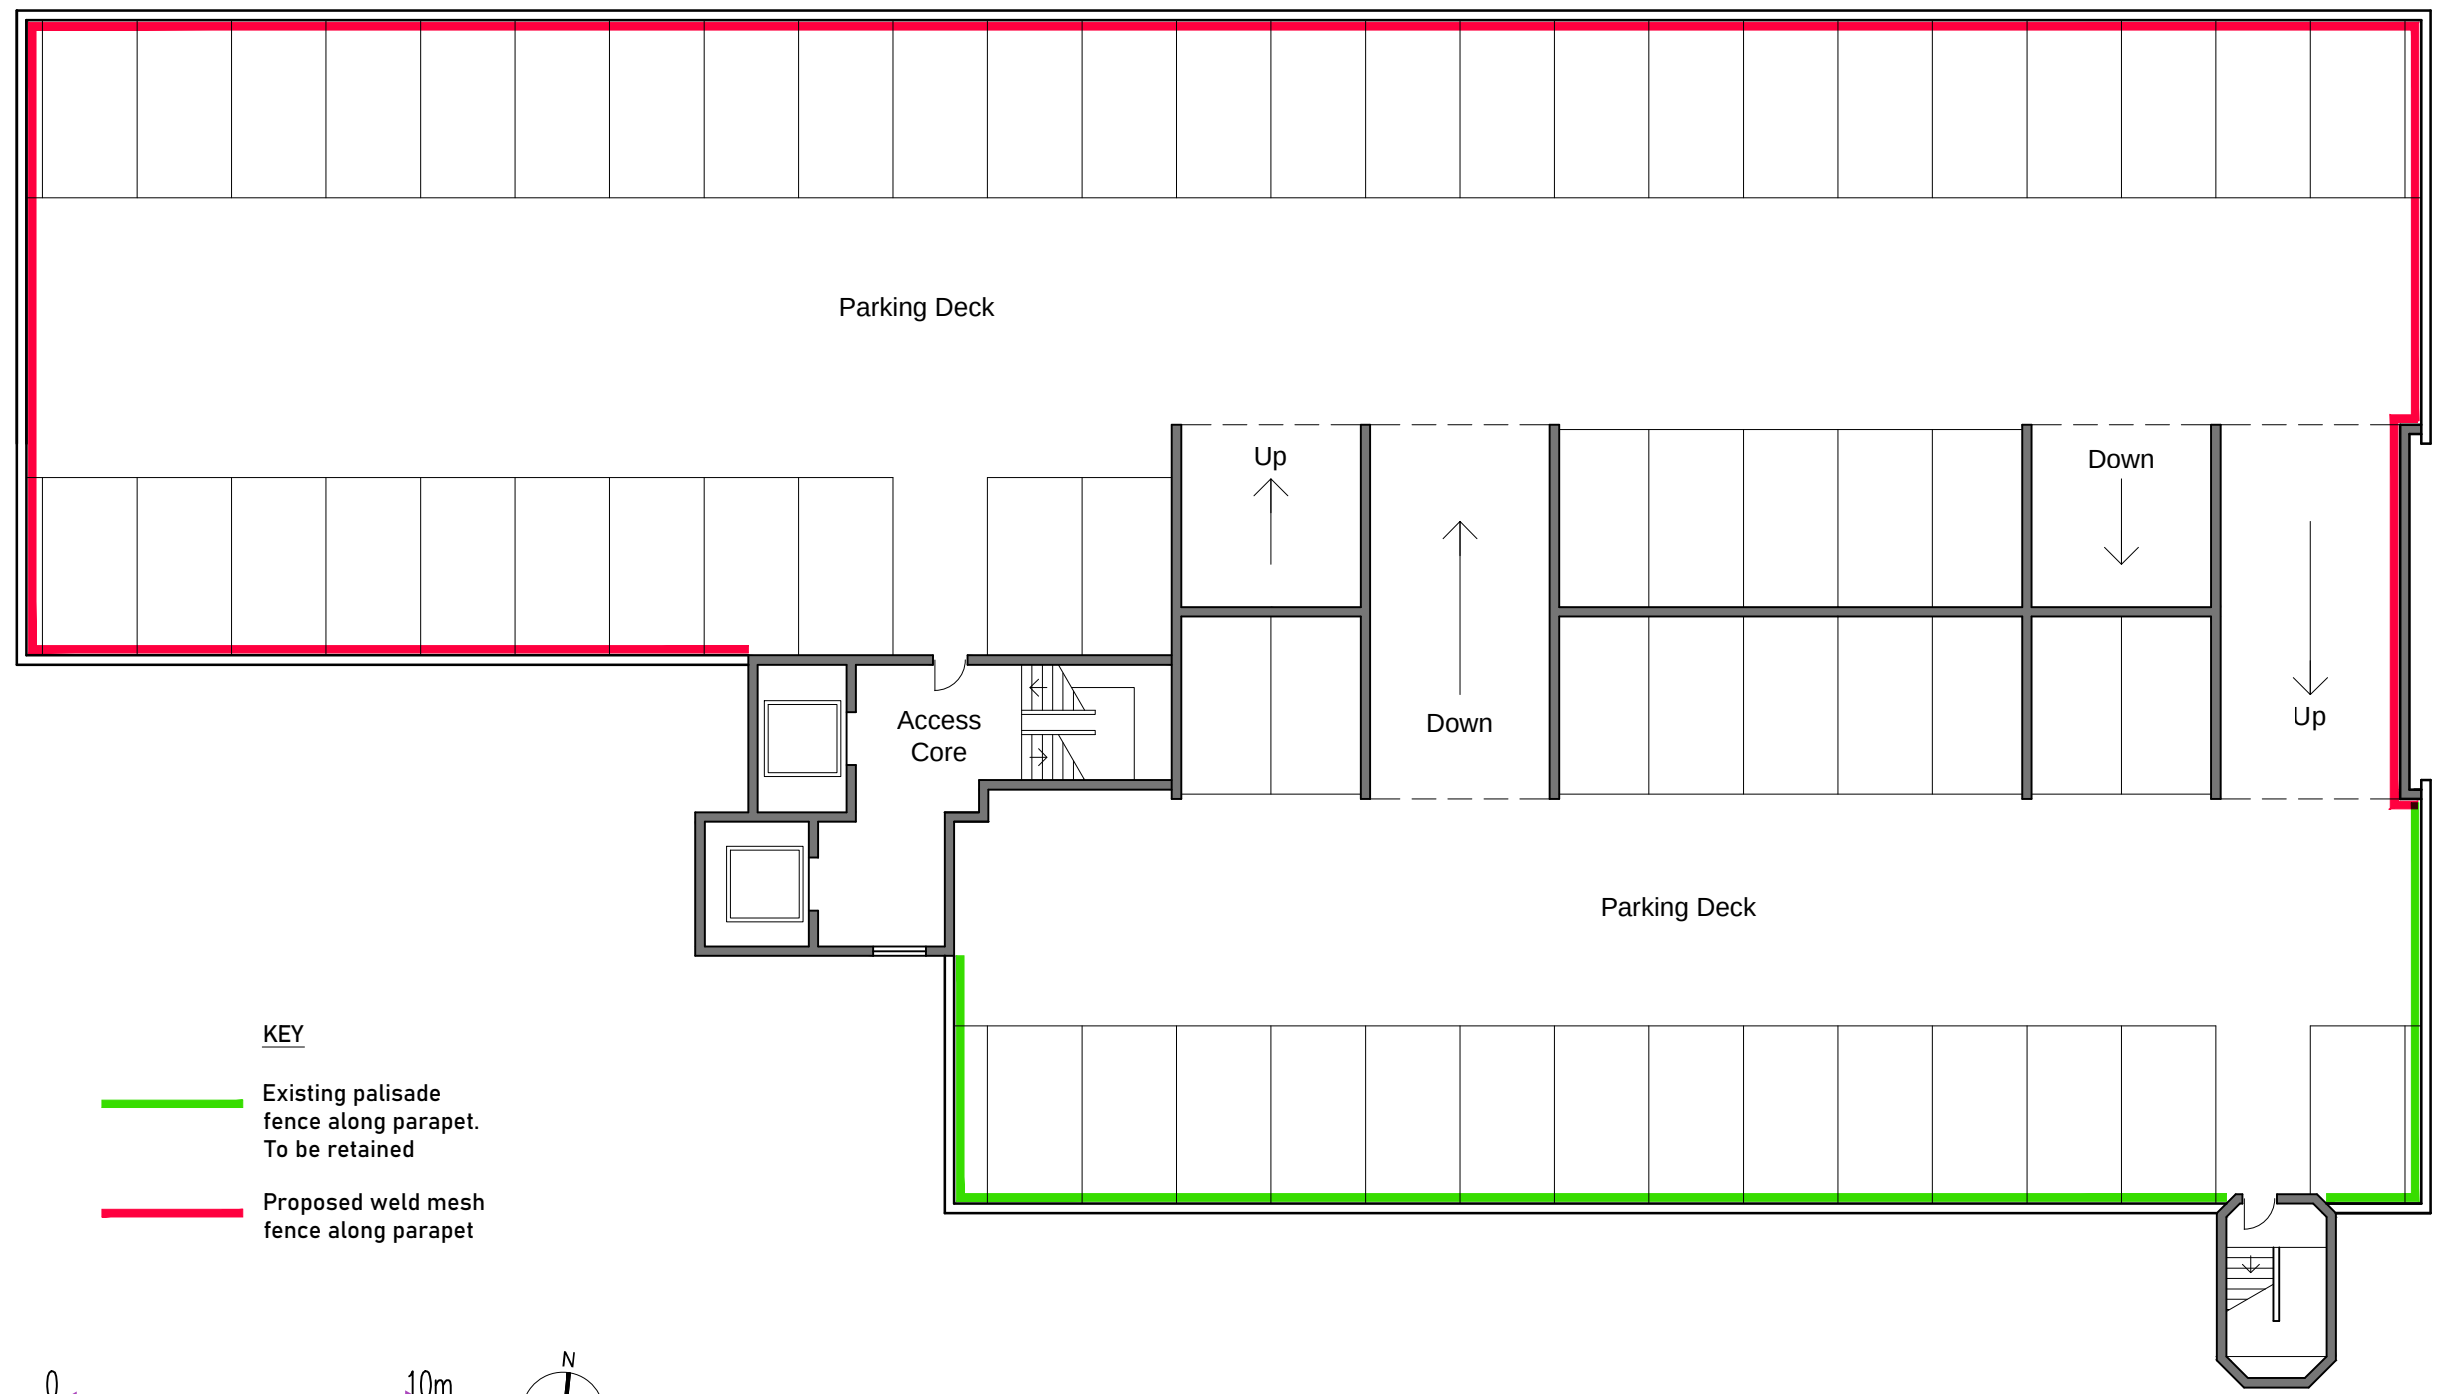

Location of Existing and Proposed perimeter fencing FLOOR PLAN