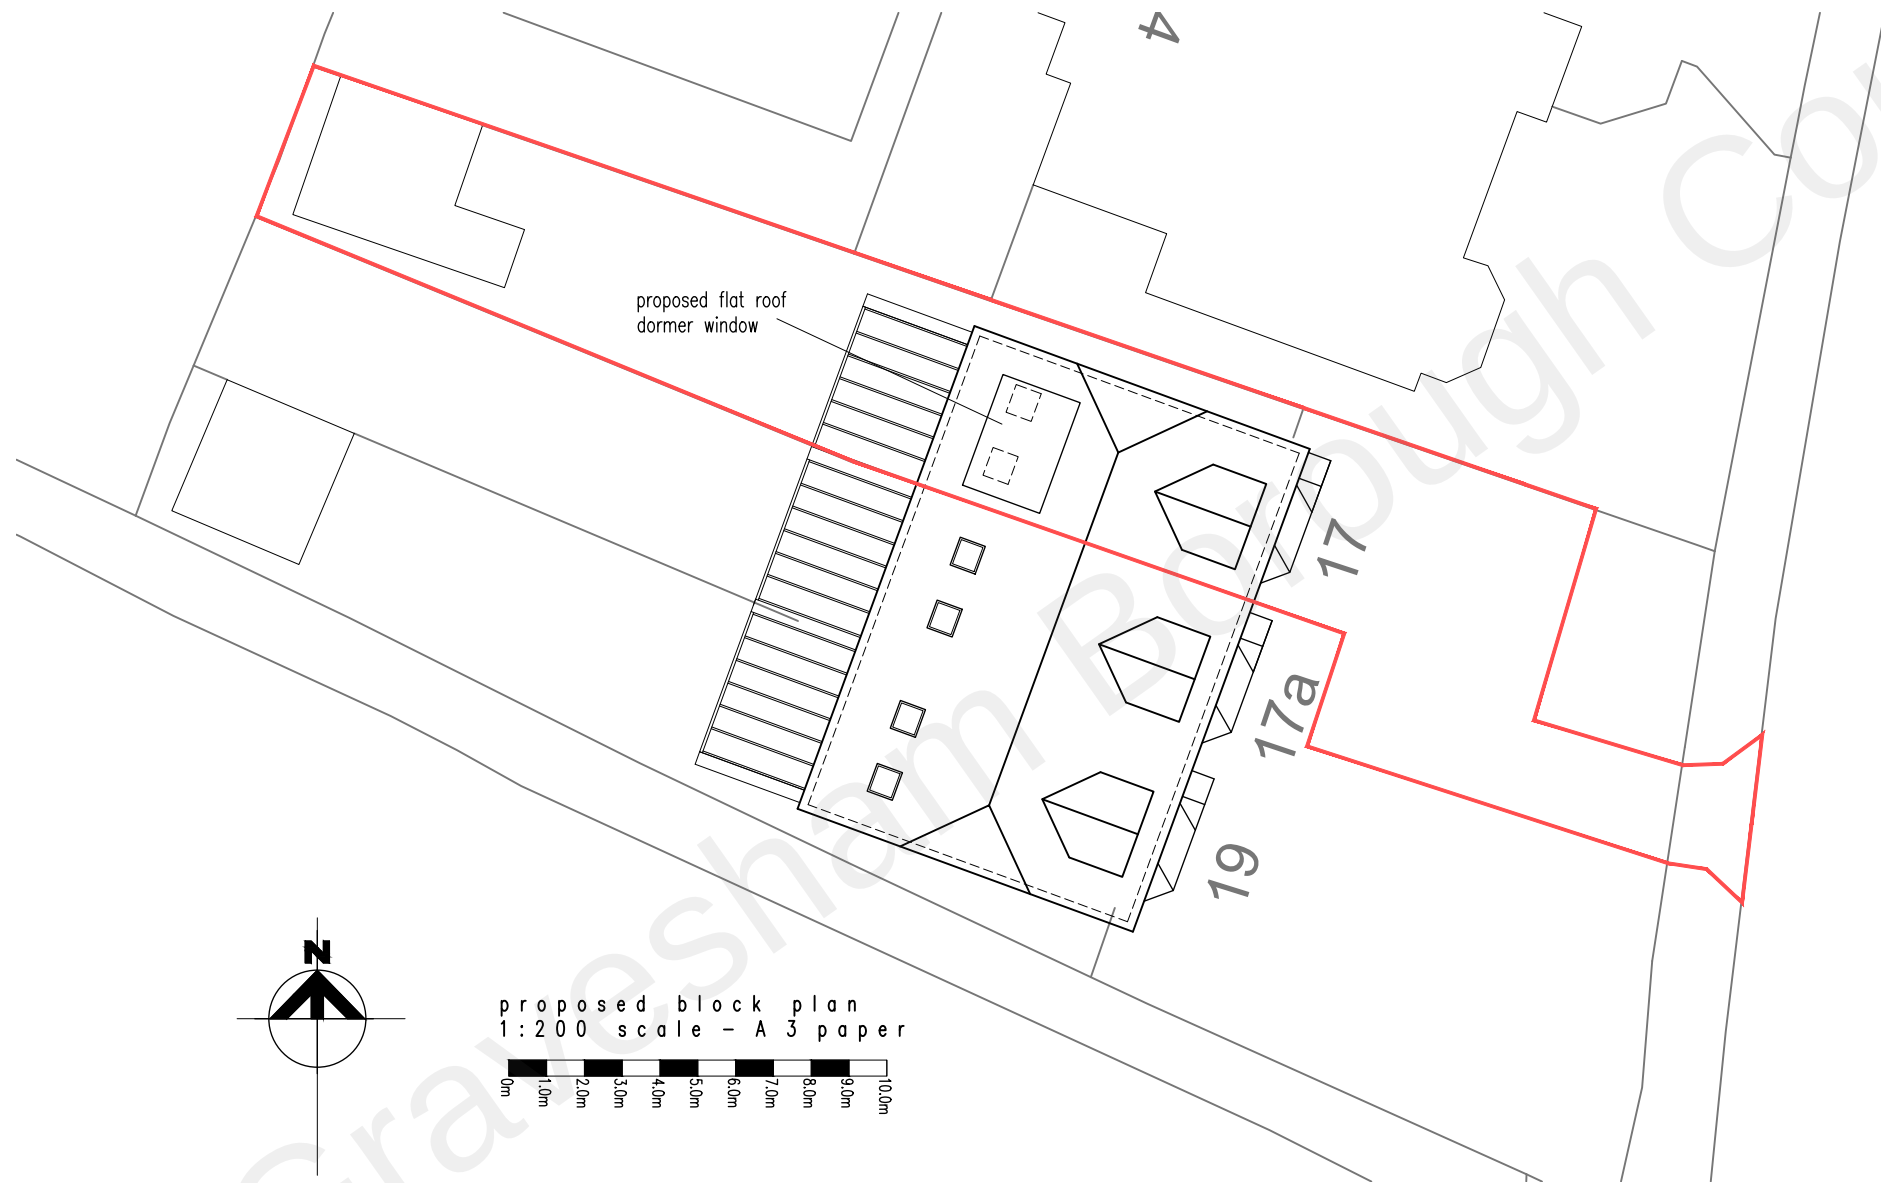


proposed block plan
1:200 scale - A3 paper

0m 1.0m 2.0m 3.0m 4.0m 5.0m 6.0m 7.0m 8.0m 9.0m 10.0m

A ISSUED FOR CLIENT COMMENTS
Revision
22.11.21
Date

Draft
Design Ltd
Architectural Design Consultants

Cortlandt, George Street, Hailsham, East Sussex, BN27 1AE
Tel: 01323 446612
Email: mike@draft2design.co.uk Web: www.draft2design.co.uk

JOB: Proposed Extension & Alterations at:
17 Dashwood Road
Gravesend
Kent
DA11 7LY
CLIENT: Mr & Mrs G Whitehead

TITLE: planning
proposed block plan

DATE: 11.10.21 SCALE: — DRG. NO: 2175/06 REV: A