

NOTES:
Do Not Scale.
Report all discrepancies, errors and omissions.
Verify all dimensions on site before commencing any work on site or preparing shop drawings.
All materials, components and workmanship are to comply with the relevant British Standards, Codes of Practice, and appropriate manufacturers recommendations that from time to time shall apply.
For all specialist work, see relevant drawings.
This drawing and design are copyright of BWW Architects.

Rev	Date	Description
-----	------	-------------

Key:



- Roof tiles to match existing ①
- Brick work to match existing ②
- Solar Panels ③
- Obscured Glazing ④

All windows to be UPVC Colour: White
All Rain water goods to be UPVC Colour: Black

Proposed Side Elevation (West)
Scale 1:100 @ A3



Proposed Side Elevation (East)
Scale 1:100 @ A3

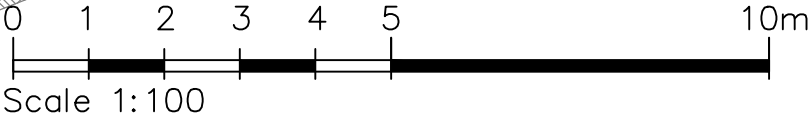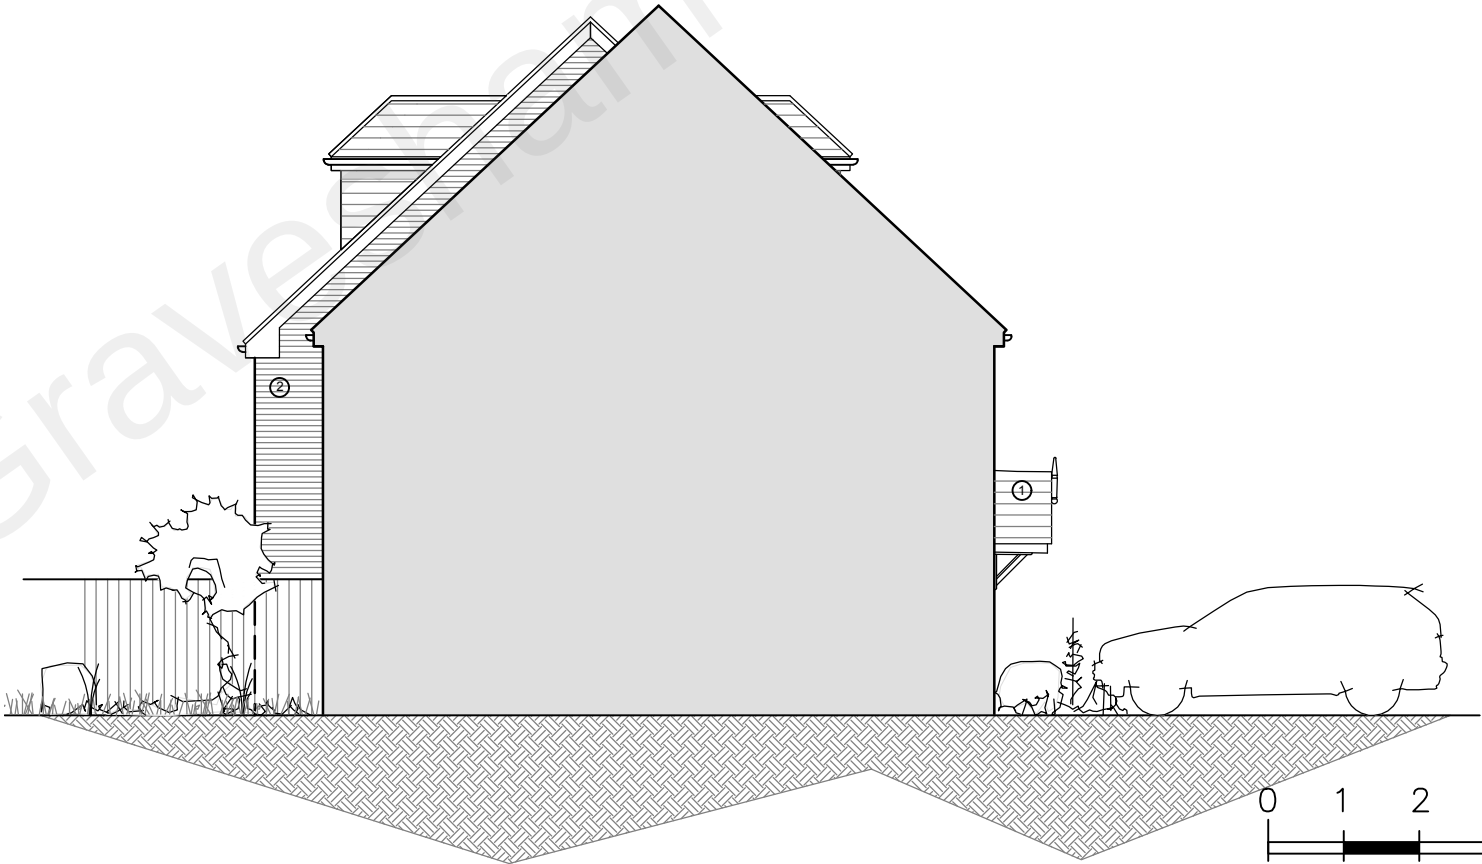

PLANNING

Project Title
Proposed Replacement Dwellings
at No.104 & 106
Jubilee Crescent
Gravesend
Kent
DA12 4JF

Drawing Description
Proposed Side Elevations

Scale 1:100@ A3	Drawn by BW
Date December 2022	Checked by BW



92, Old Dover Road, Canterbury,
Kent 07787763656

LIGHT - COLOUR - SCALE - TEXTURE

Drawing Number	Revision
0032A_16	-