
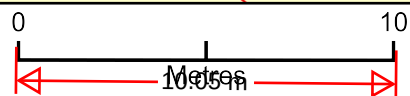


Driveway

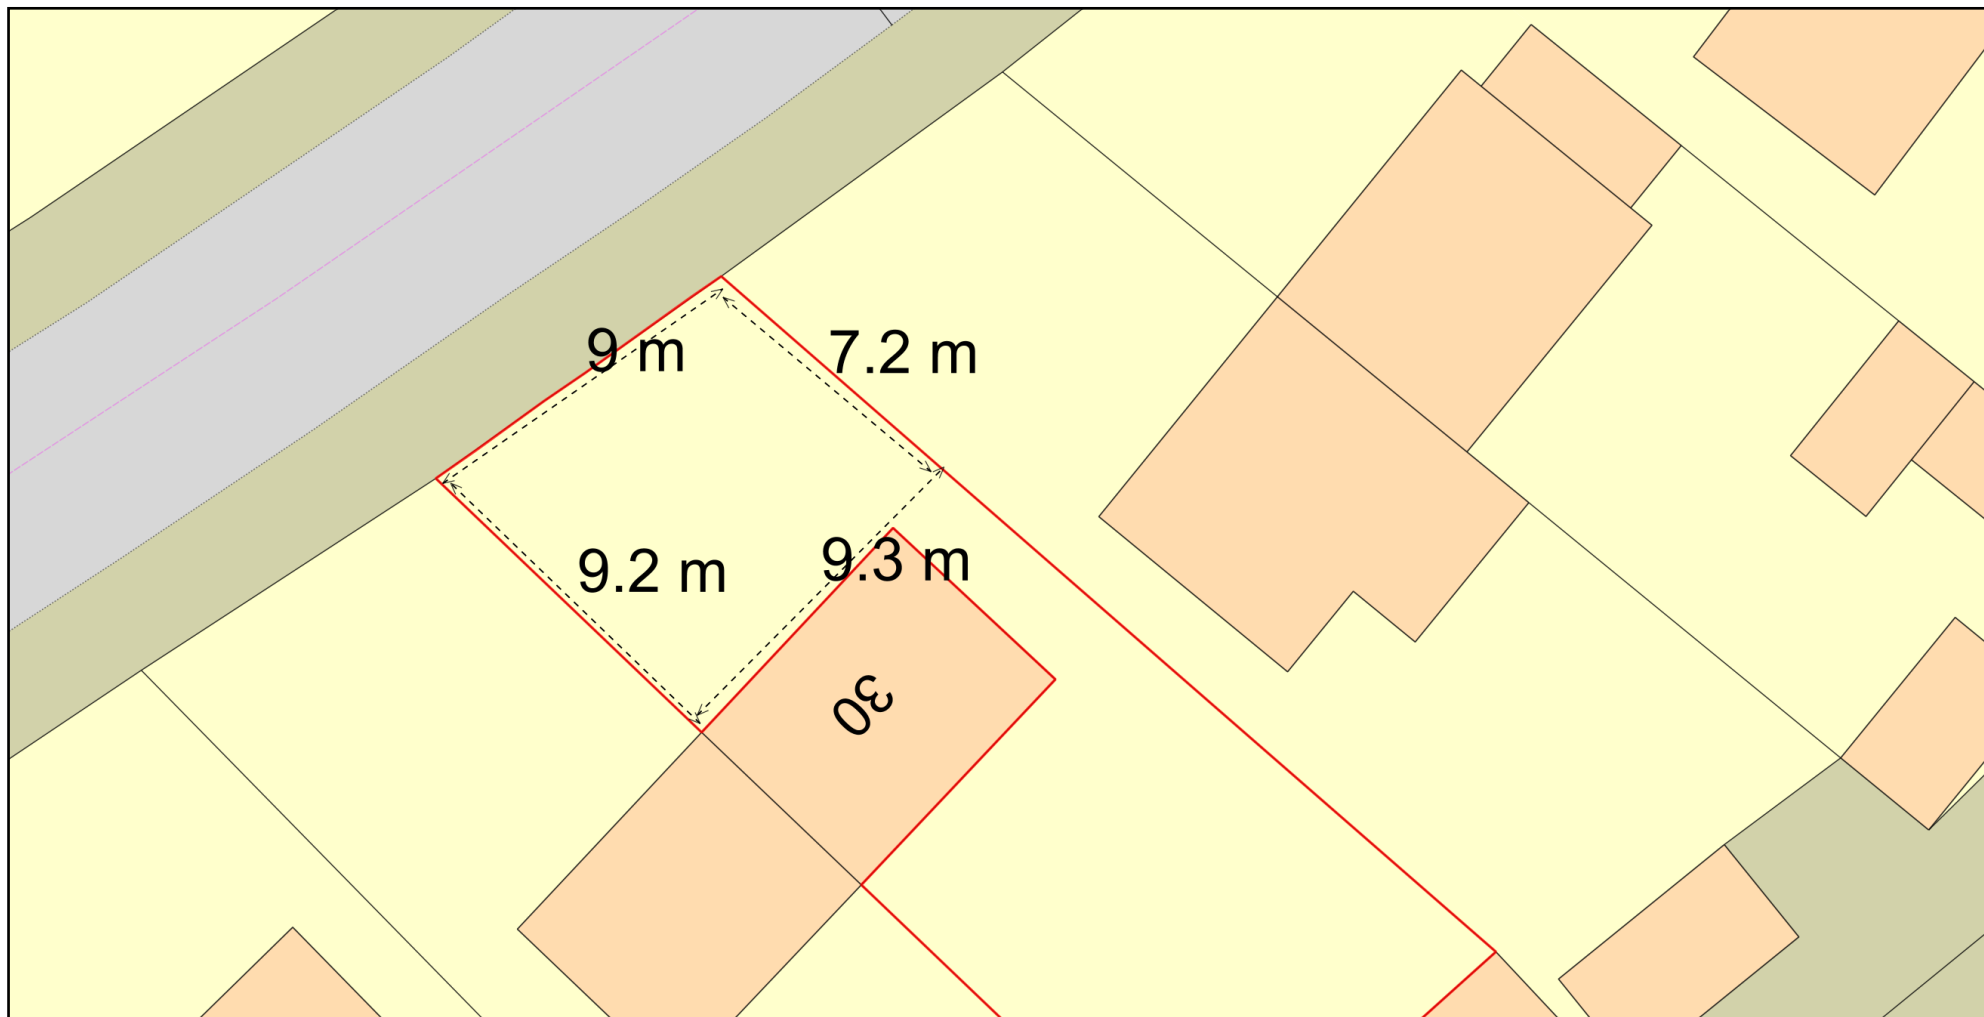

Plan Produced for: Katy Peek

Date Produced: 04 Jul 2024

Plan Reference Number: TQRQM24186185627689

Scale: 1:200 @ A4

© Crown copyright and database rights 2023 OS 100042766

