


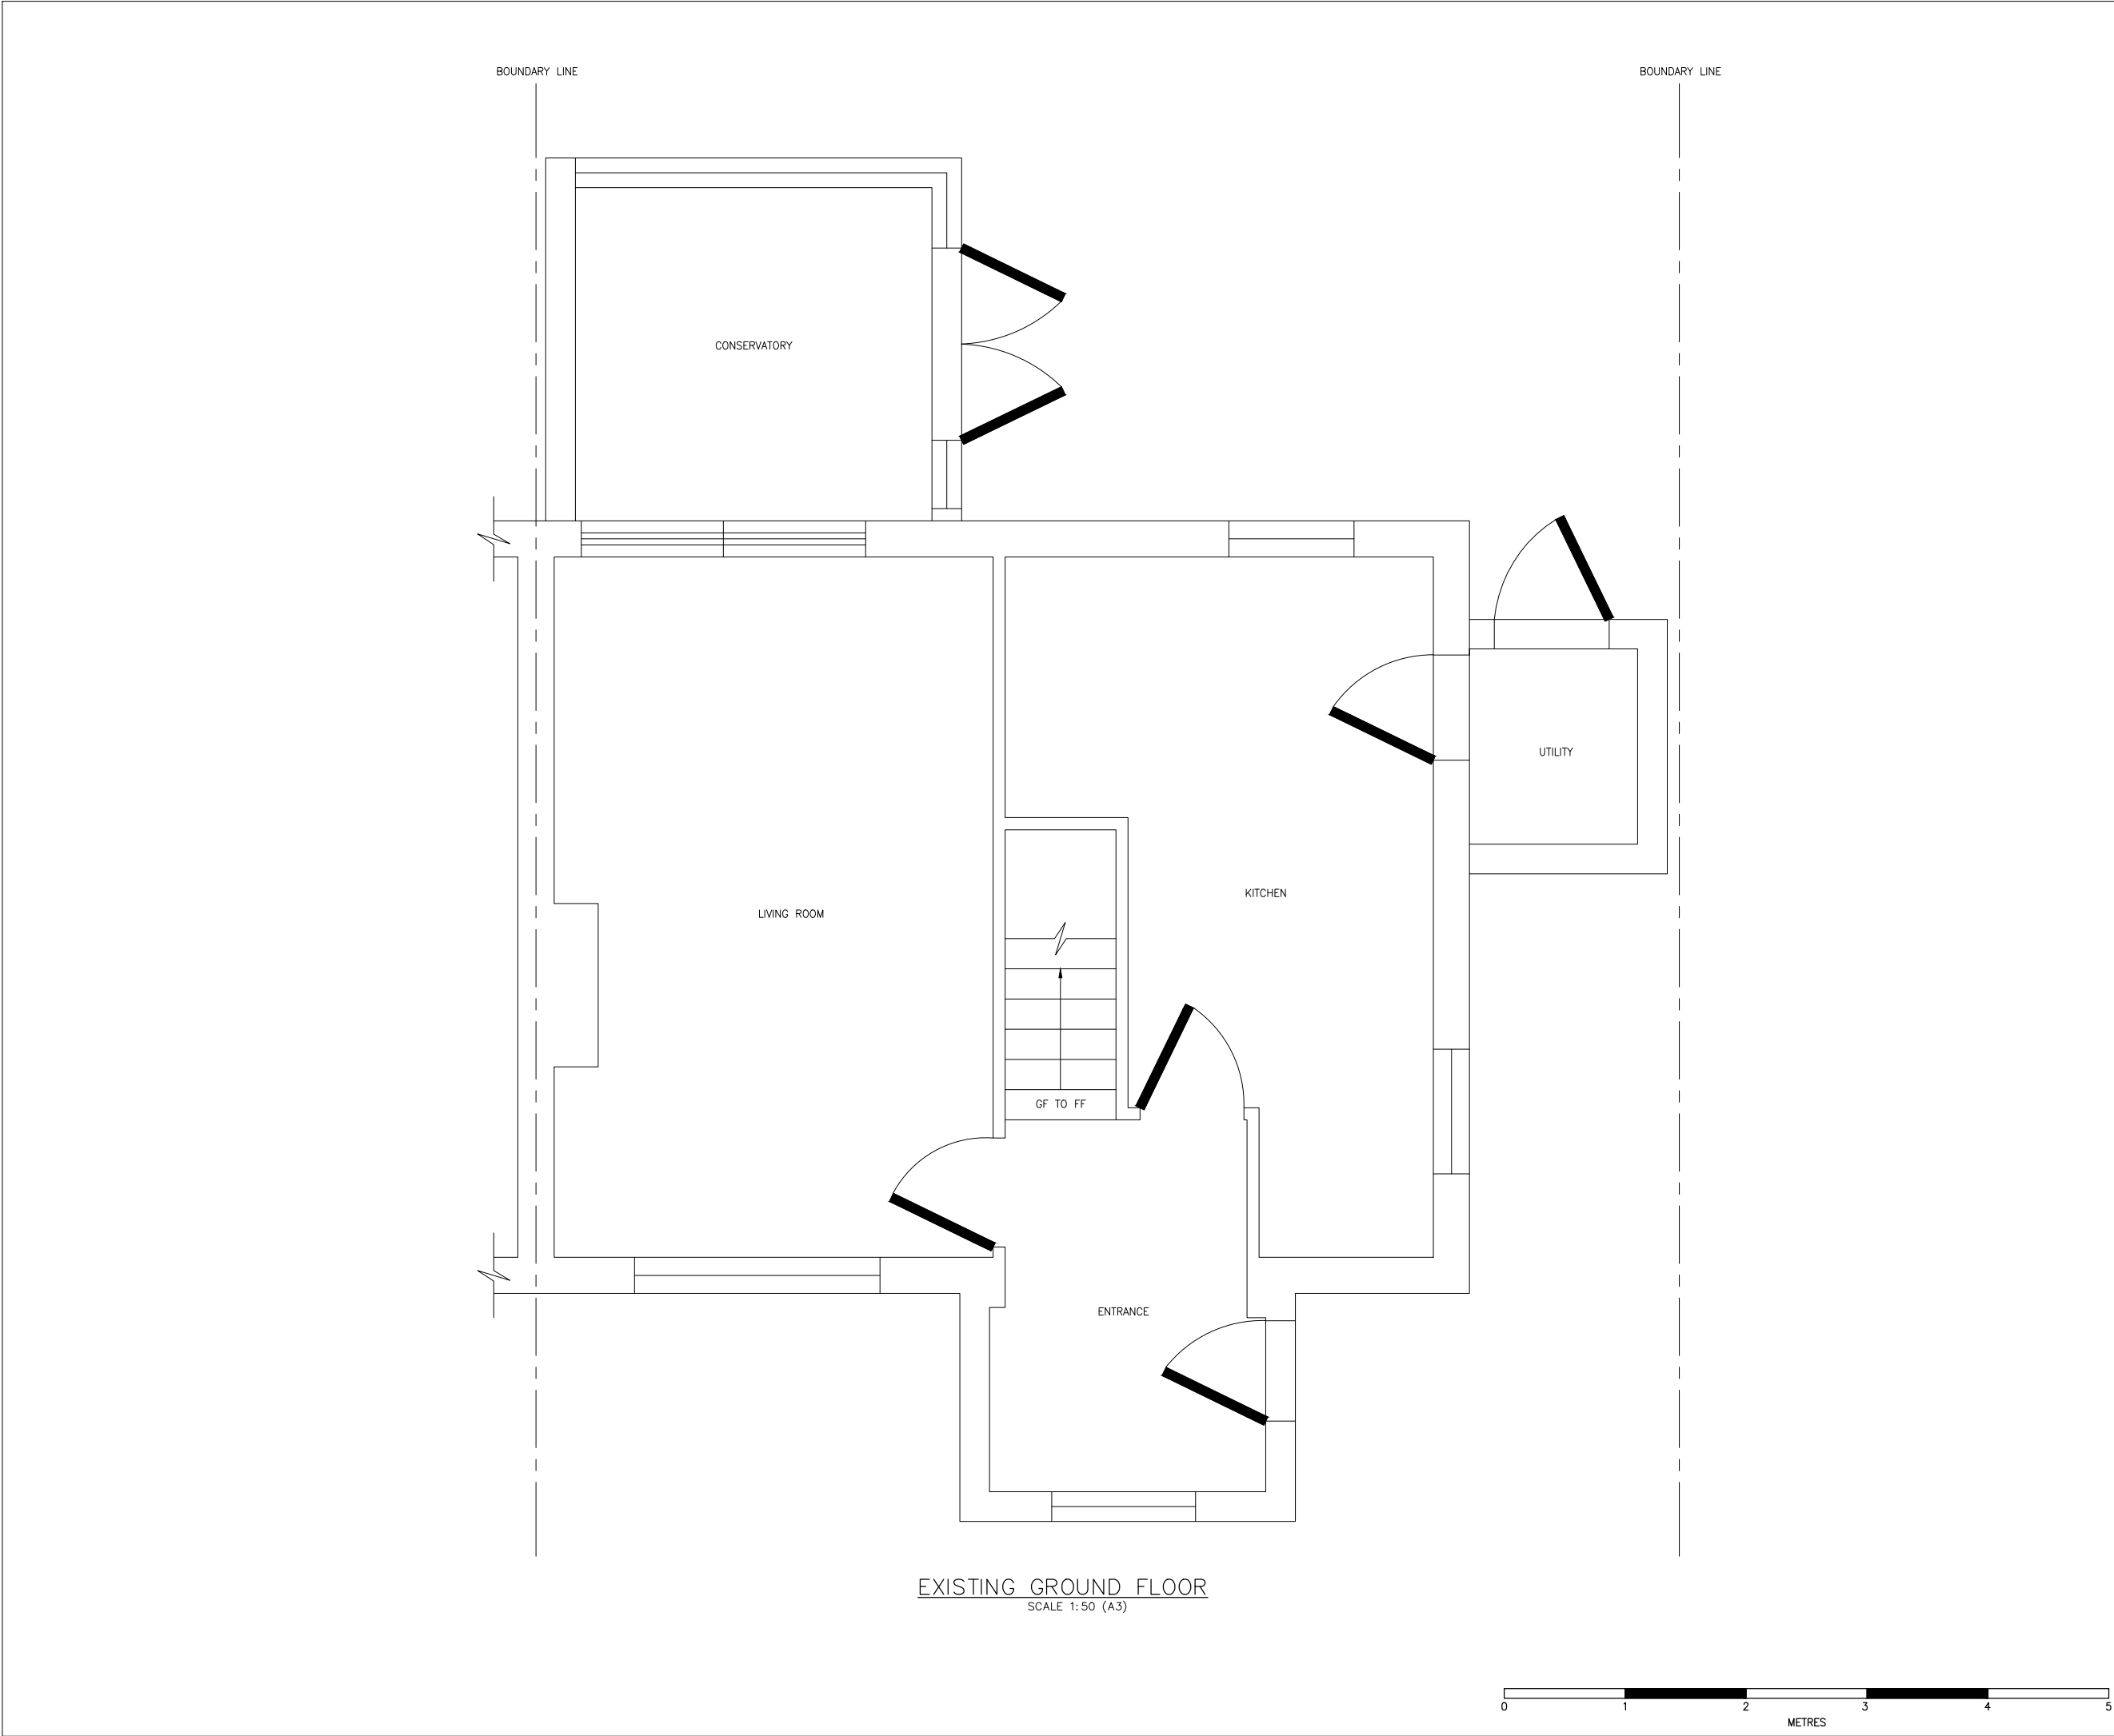

- NOTES:
- SCGR-101 – SITE BLOCK PLAN
 - SCGR-102 – EXISTING PLANS SHEET 1
 - SCGR-103 – EXISTING PLANS SHEET 2
 - SCGR-104 – EXISTING PLANS SHEET 3
 - SCGR-105 – EXISTING ELEVATIONS SHEET 1
 - SCGR-106 – EXISTING ELEVATIONS SHEET 2
 - SCGR-107 – EXISTING ELEVATIONS SHEET 3
 - SCGR-108 – PROPOSED PLANS SHEET 1
 - SCGR-109 – PROPOSED PLANS SHEET 2
 - SCGR-110 – PROPOSED PLANS SHEET 3
 - SCGR-111 – PROPOSED ELEVATIONS SHEET 1
 - SCGR-112 – PROPOSED ELEVATIONS SHEET 2
 - SCGR-113 – PROPOSED ELEVATIONS SHEET 3

PLANNING	P01
DATE: 23.03.2023	
16 ST CHADS DRIVE GRAVESEND DA12 4EL	
4m GROUND FLOOR & 4m FIRST FLOOR REAR EXTENSION. GROUND FLOOR SIDE EXTENSION.	
EXISTING PLANS SHEET 1	
DRG No: SCGR-102	P01