


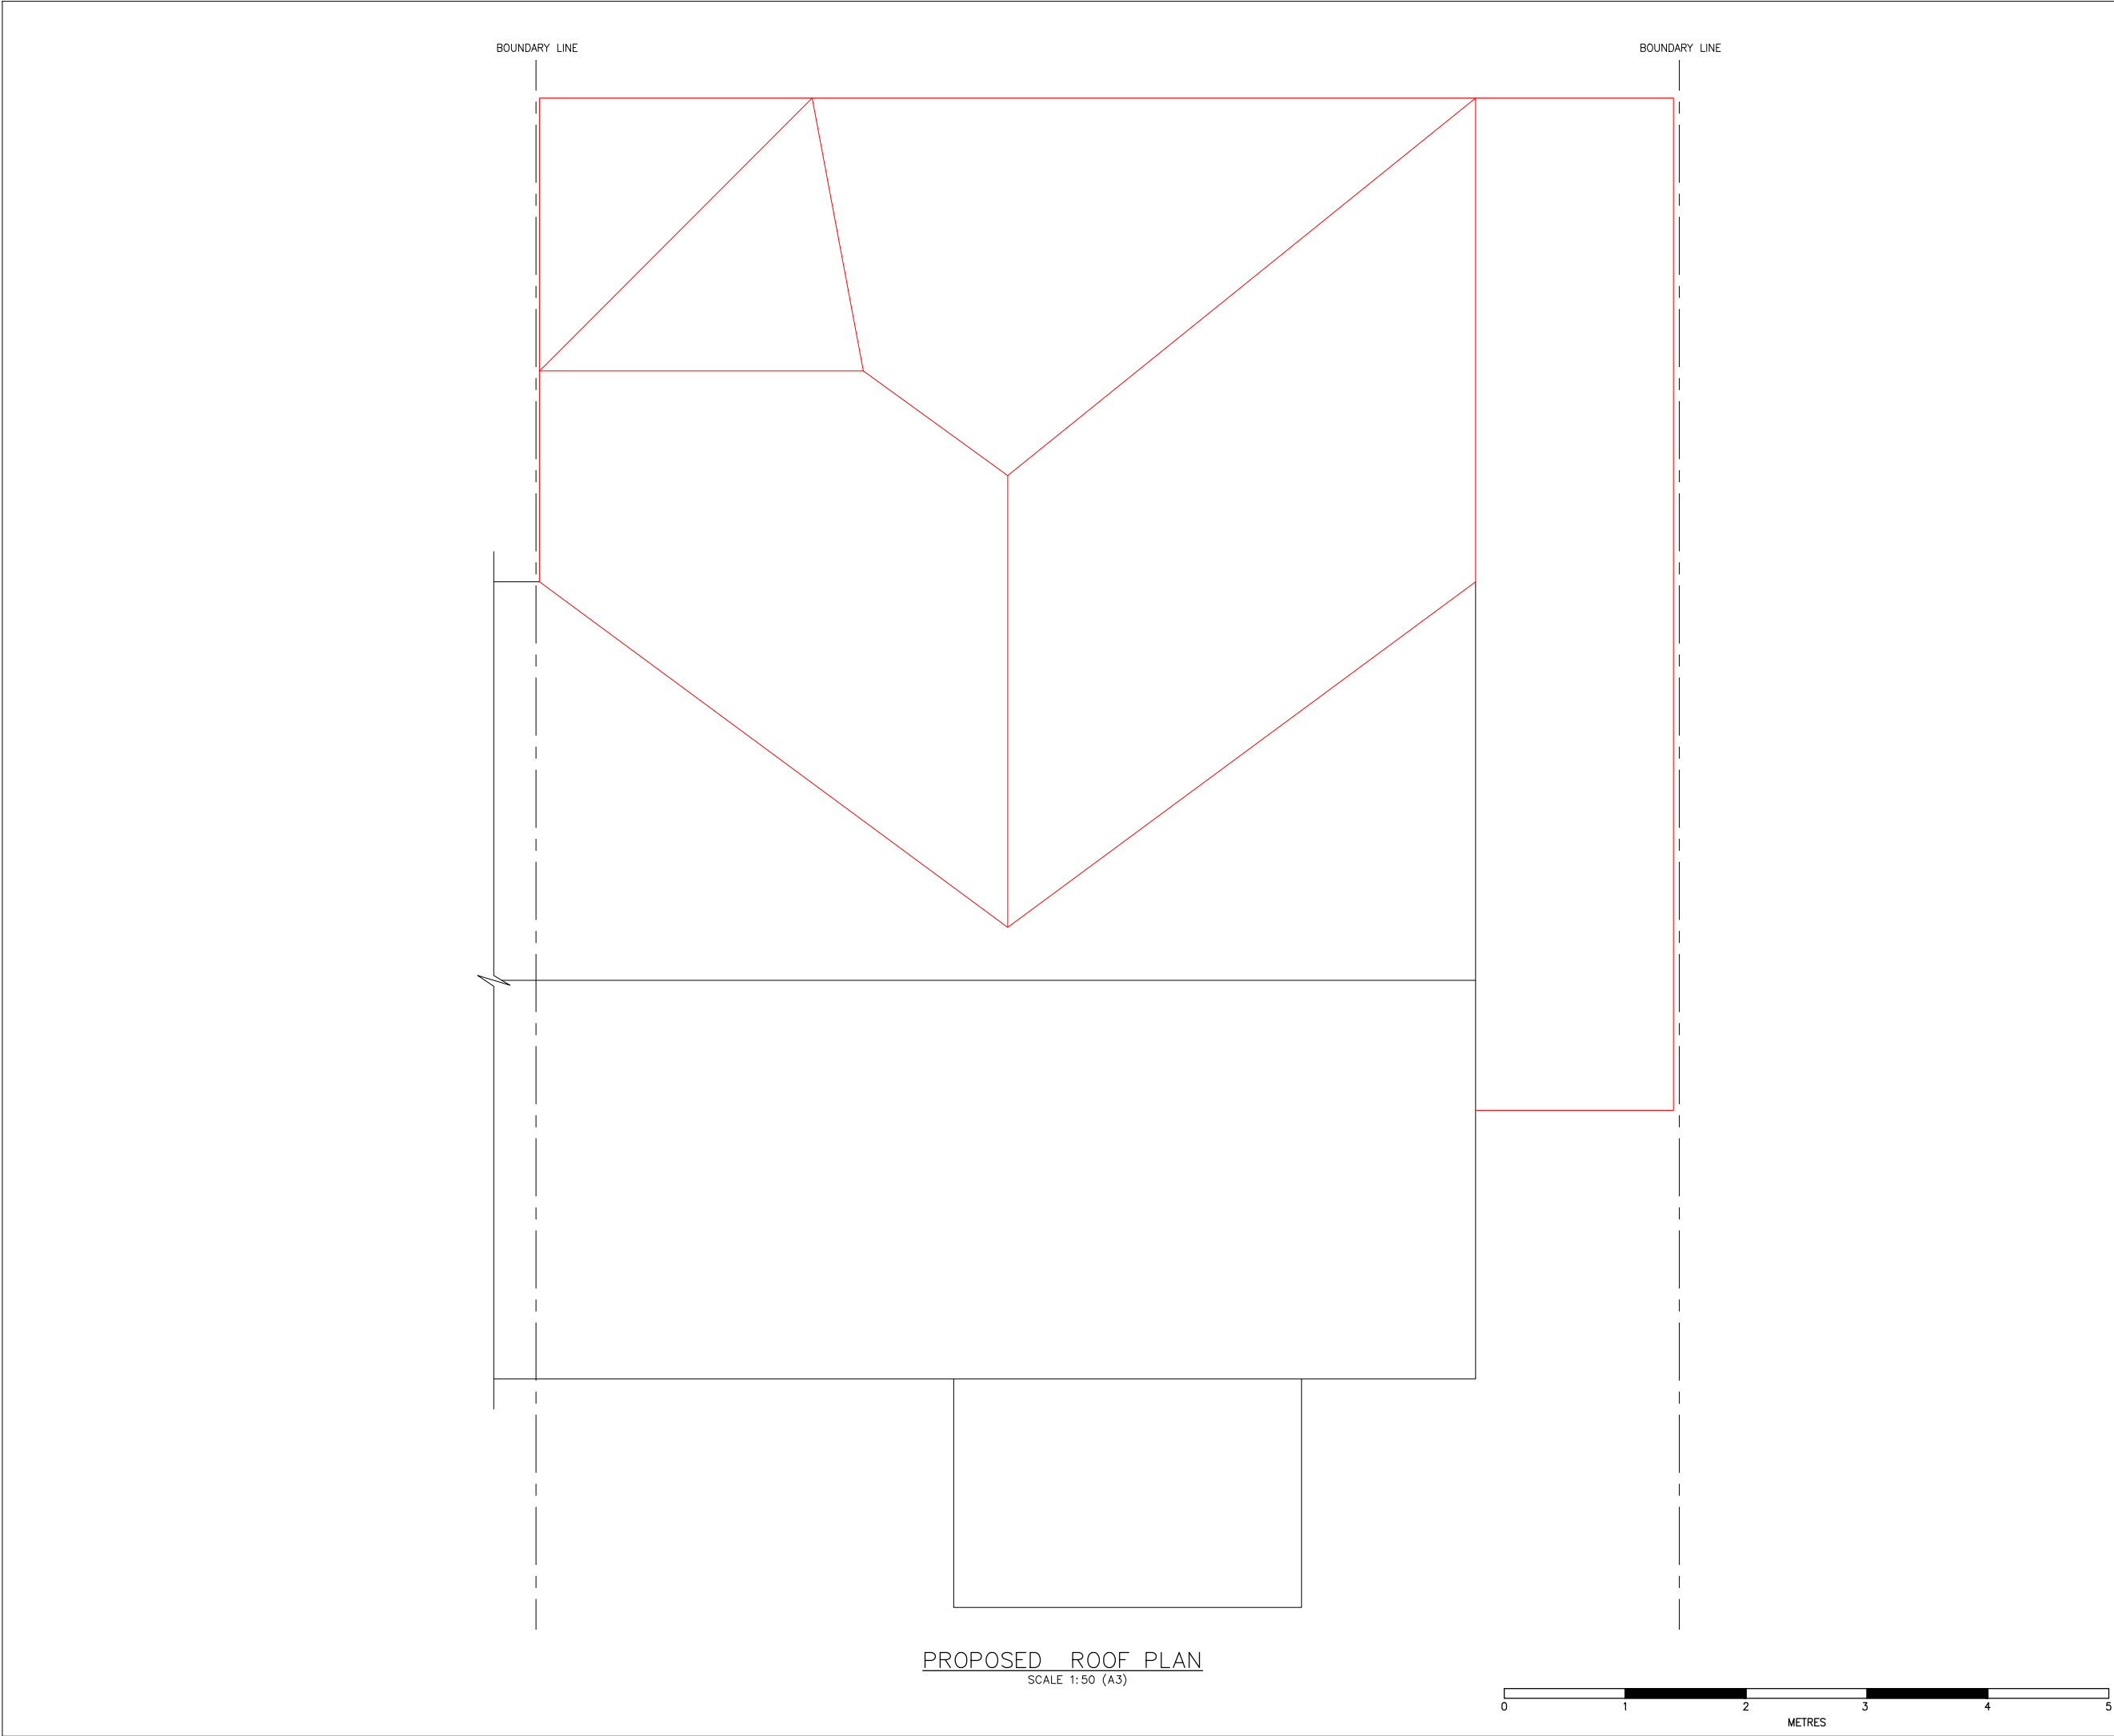

NOTES:
SCGR-101 - SITE BLOCK PLAN
SCGR-102 - EXISTING PLANS SHEET 1
SCGR-103 - EXISTING PLANS SHEET 2
SCGR-104 - EXISTING PLANS SHEET 3
SCGR-105 - EXISTING ELEVATIONS SHEET 1
SCGR-106 - EXISTING ELEVATIONS SHEET 2
SCGR-107 - EXISTING ELEVATIONS SHEET 3
SCGR-108 - PROPOSED PLANS SHEET 1
SCGR-109 - PROPOSED PLANS SHEET 2
SCGR-110 - PROPOSED PLANS SHEET 3
SCGR-111 - PROPOSED ELEVATIONS SHEET 1
SCGR-112 - PROPOSED ELEVATIONS SHEET 2
SCGR-113 - PROPOSED ELEVATIONS SHEET 3

PLANNING		P01
DATE: 23.03.2023		
16 ST CHADS DRIVE GRAVESEND DA12 4EL		
4m GROUND FLOOR & 4m FIRST FLOOR REAR EXTENSION. GROUND FLOOR SIDE EXTENSION.		
PROPOSED PLANS SHEET 3		
DRG No: SCGR-110		P01