


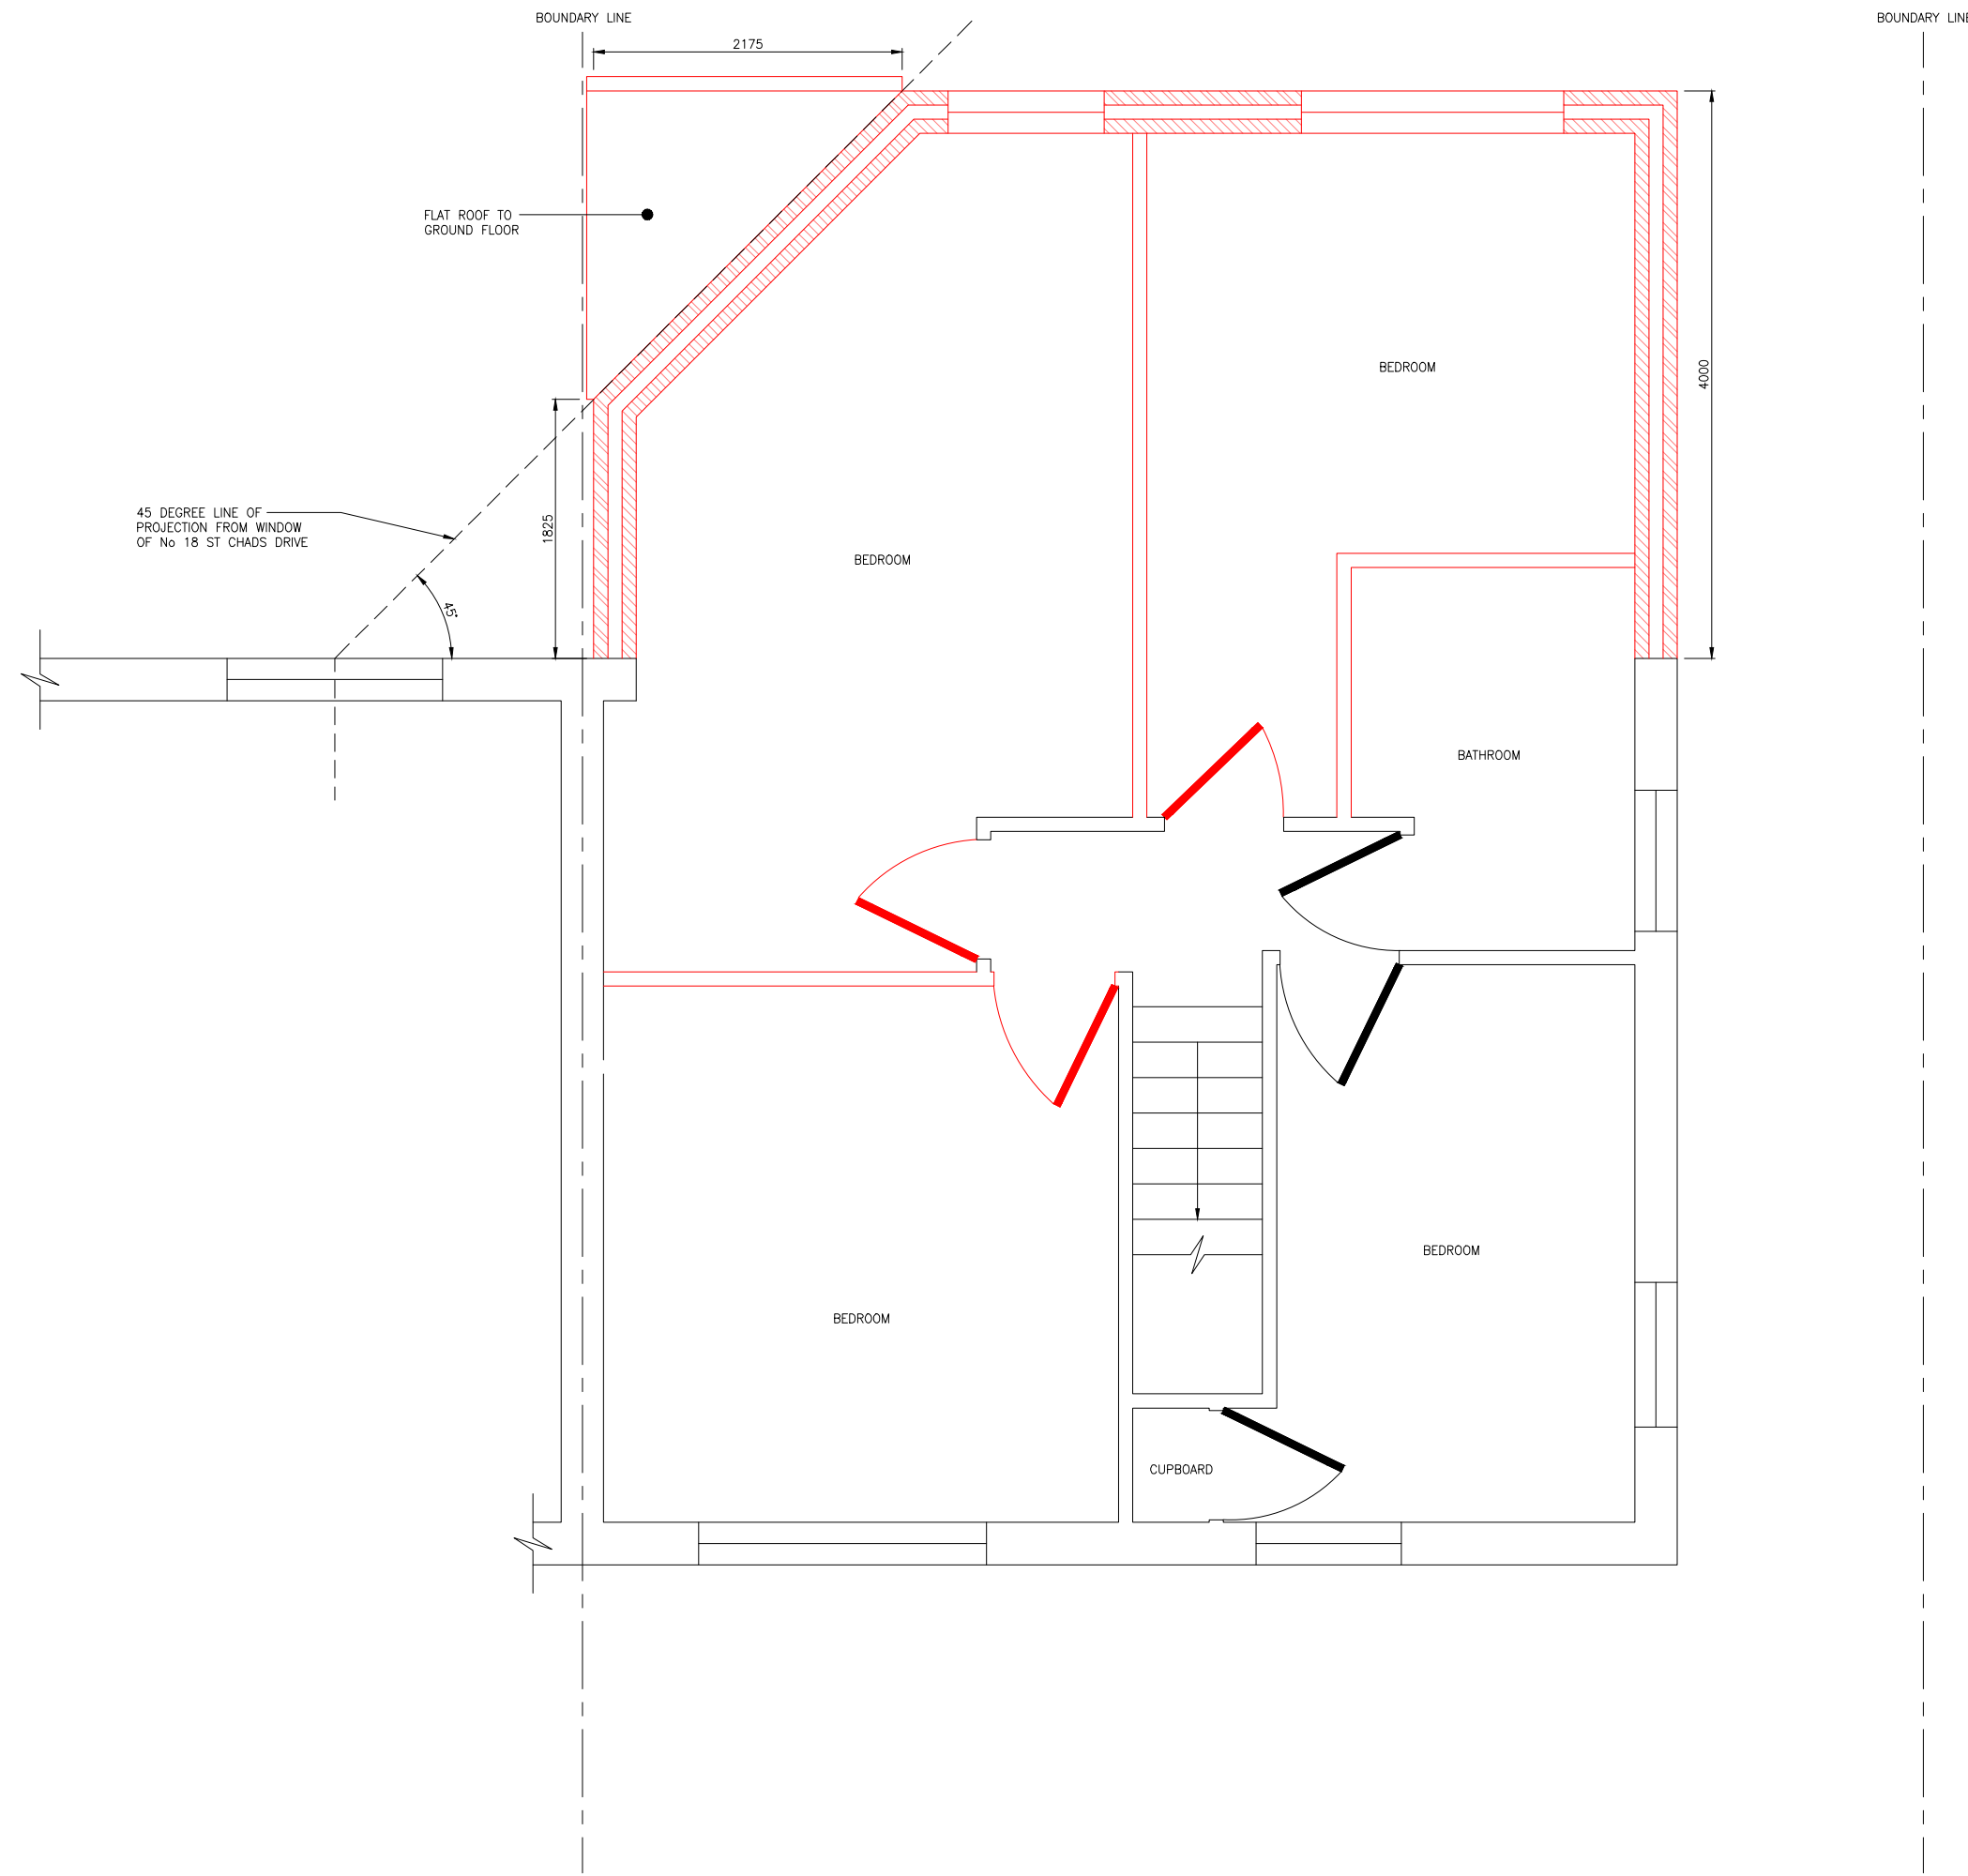

PROPOSED FIRST FLOOR
SCALE 1:50 (A3)

- NOTES:
- SCGR-101 - SITE BLOCK PLAN
 - SCGR-102 - EXISTING PLANS SHEET 1
 - SCGR-103 - EXISTING PLANS SHEET 2
 - SCGR-104 - EXISTING PLANS SHEET 3
 - SCGR-105 - EXISTING ELEVATIONS SHEET 1
 - SCGR-106 - EXISTING ELEVATIONS SHEET 2
 - SCGR-107 - EXISTING ELEVATIONS SHEET 3
 - SCGR-108 - PROPOSED PLANS SHEET 1
 - SCGR-109 - PROPOSED PLANS SHEET 2
 - SCGR-110 - PROPOSED PLANS SHEET 3
 - SCGR-111 - PROPOSED ELEVATIONS SHEET 1
 - SCGR-112 - PROPOSED ELEVATIONS SHEET 2
 - SCGR-113 - PROPOSED ELEVATIONS SHEET 3

PLANNING DATE: 23.03.2023	P01
16 ST CHADS DRIVE GRAVESEND DA12 4EL	
4m GROUND FLOOR & 4m FIRST FLOOR REAR EXTENSION. GROUND FLOOR SIDE EXTENSION.	
PROPOSED PLANS SHEET 2	
DRG No: SCGR-109	P01