


NOTES:
SCGR-101 - SITE BLOCK PLAN
SCGR-102 - EXISTING PLANS SHEET 1
SCGR-103 - EXISTING PLANS SHEET 2
SCGR-104 - EXISTING PLANS SHEET 3
SCGR-105 - EXISTING ELEVATIONS SHEET 1
SCGR-106 - EXISTING ELEVATIONS SHEET 2
SCGR-107 - EXISTING ELEVATIONS SHEET 3
SCGR-108 - PROPOSED PLANS SHEET 1
SCGR-109 - PROPOSED PLANS SHEET 2
SCGR-110 - PROPOSED PLANS SHEET 3
SCGR-111 - PROPOSED ELEVATIONS SHEET 1
SCGR-112 - PROPOSED ELEVATIONS SHEET 2
SCGR-113 - PROPOSED ELEVATIONS SHEET 3

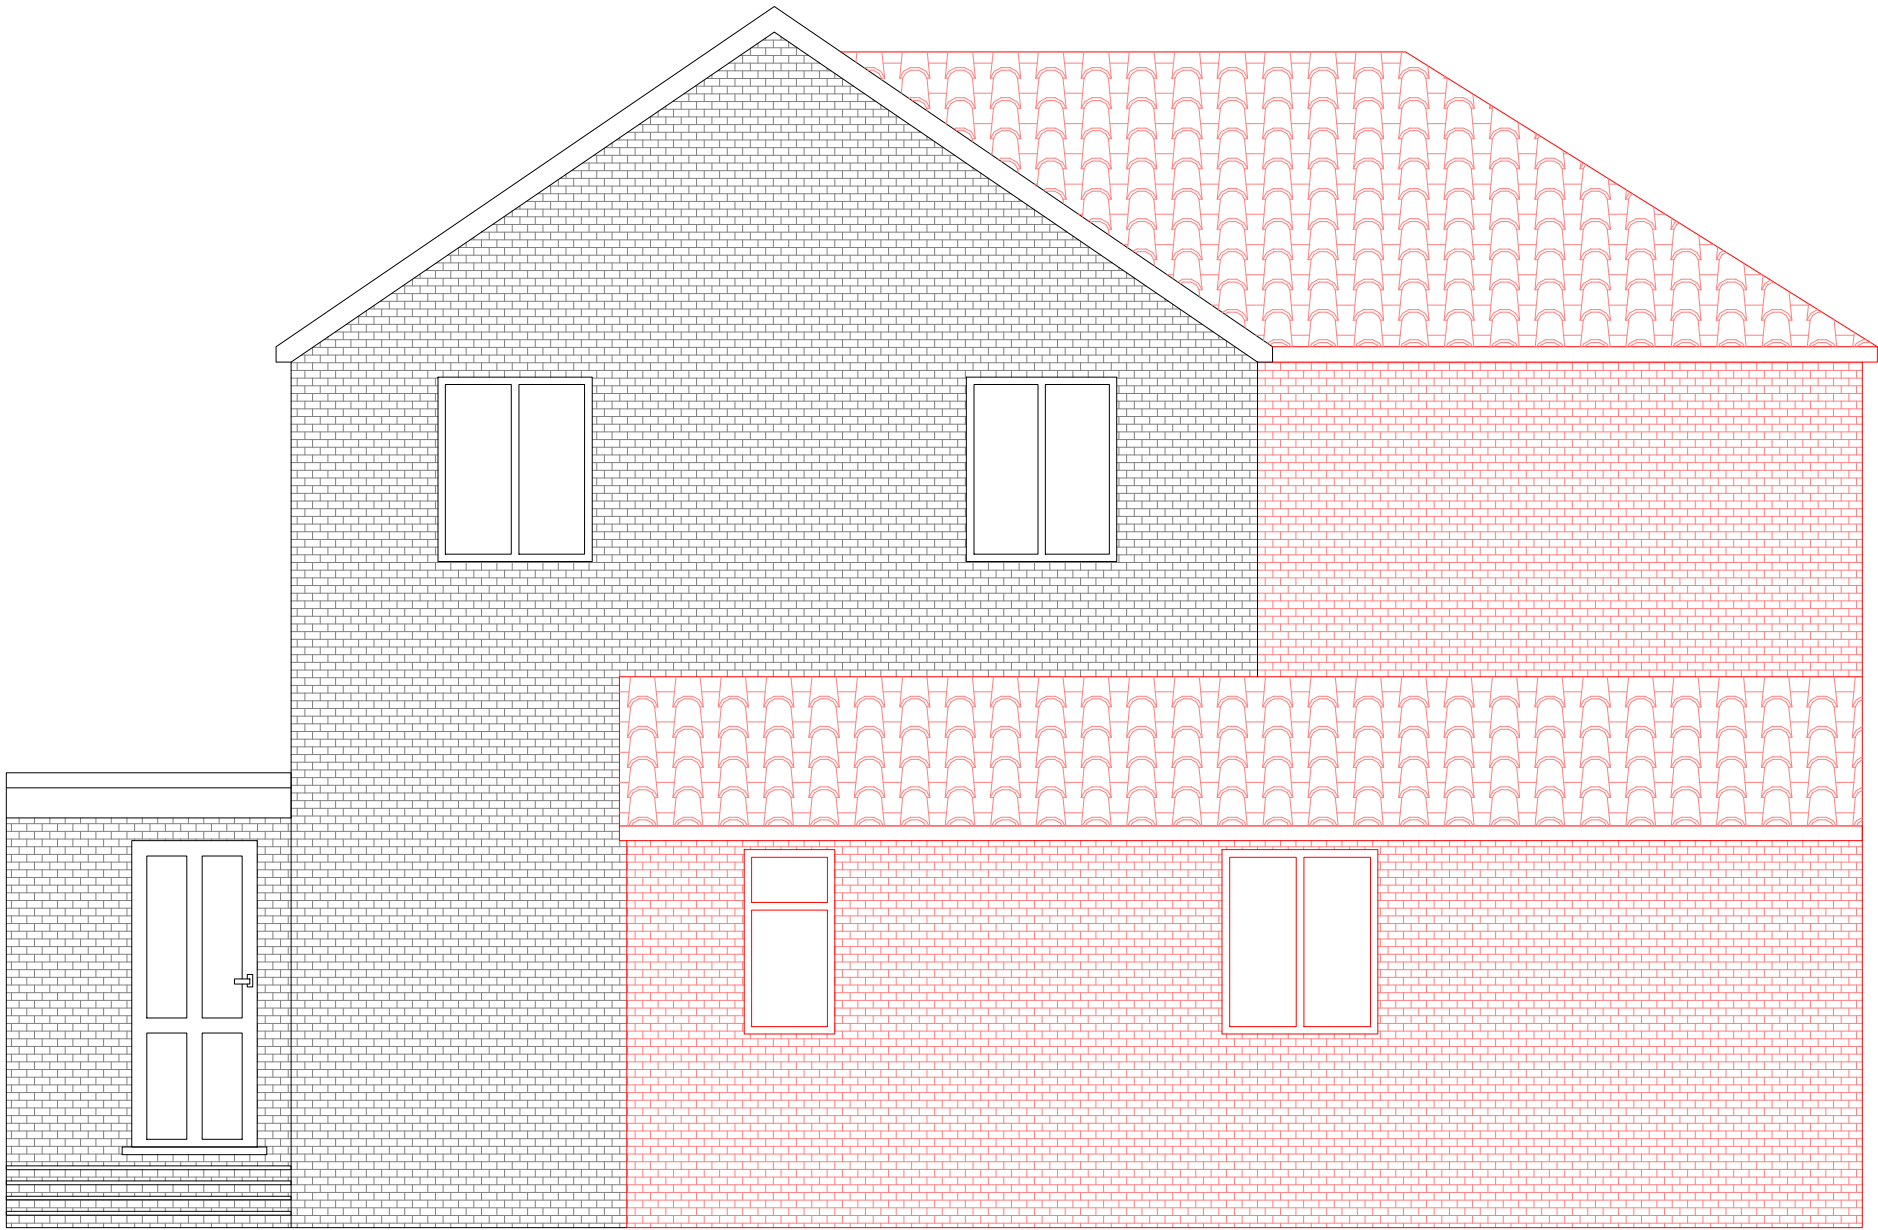

PROPOSED SIDE ELEVATION (No 14 SIDE)
SCALE 1:50 (A3)



PLANNING	P01
DATE: 23.03.2023	

16 ST CHADS DRIVE
GRAVESEND
DA12 4EL

4m GROUND FLOOR &
4m FIRST FLOOR
REAR EXTENSION.
GROUND FLOOR SIDE
EXTENSION.

PROPOSED ELEVATIONS
SHEET 3

DRG No: SCGR-113	P01
------------------	-----