


Elevation, PV array, Abbey Farm Barn (1:100)

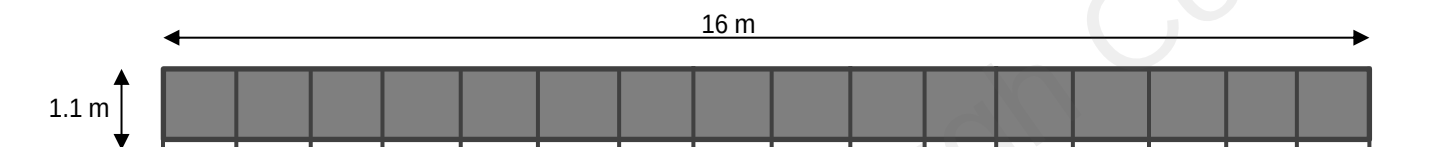

The array will consist of 2 rows
of 16 panels with a gap of 2.2 m

Scale bar (1:100):

