


Section, PV array, Abbey Farm Barn (1:25)

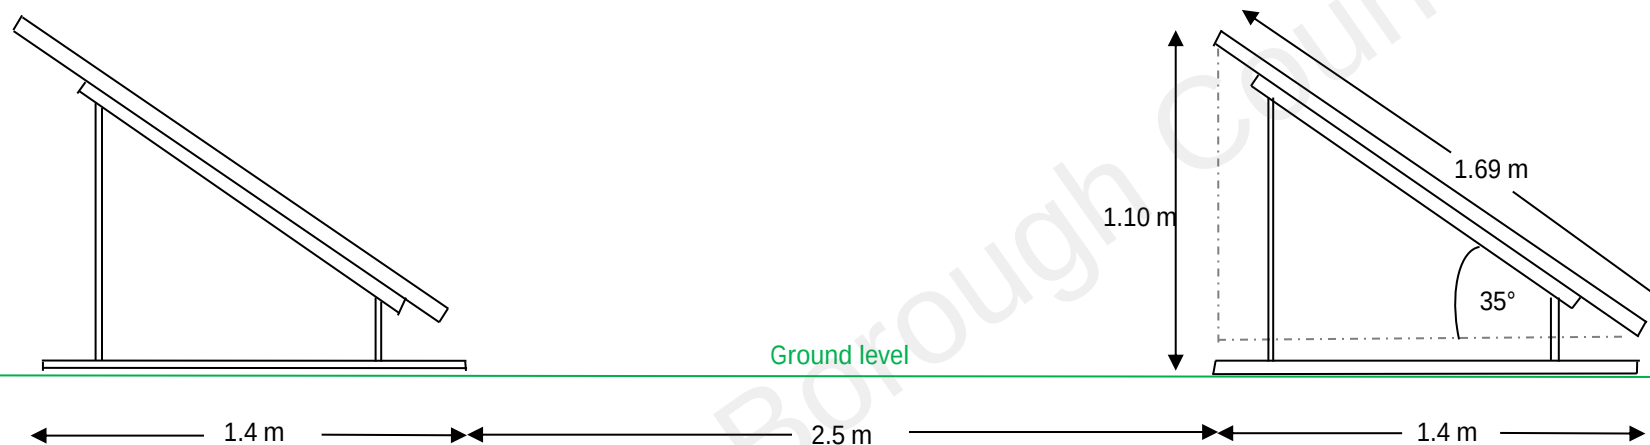

Scale bar (1:25):

