
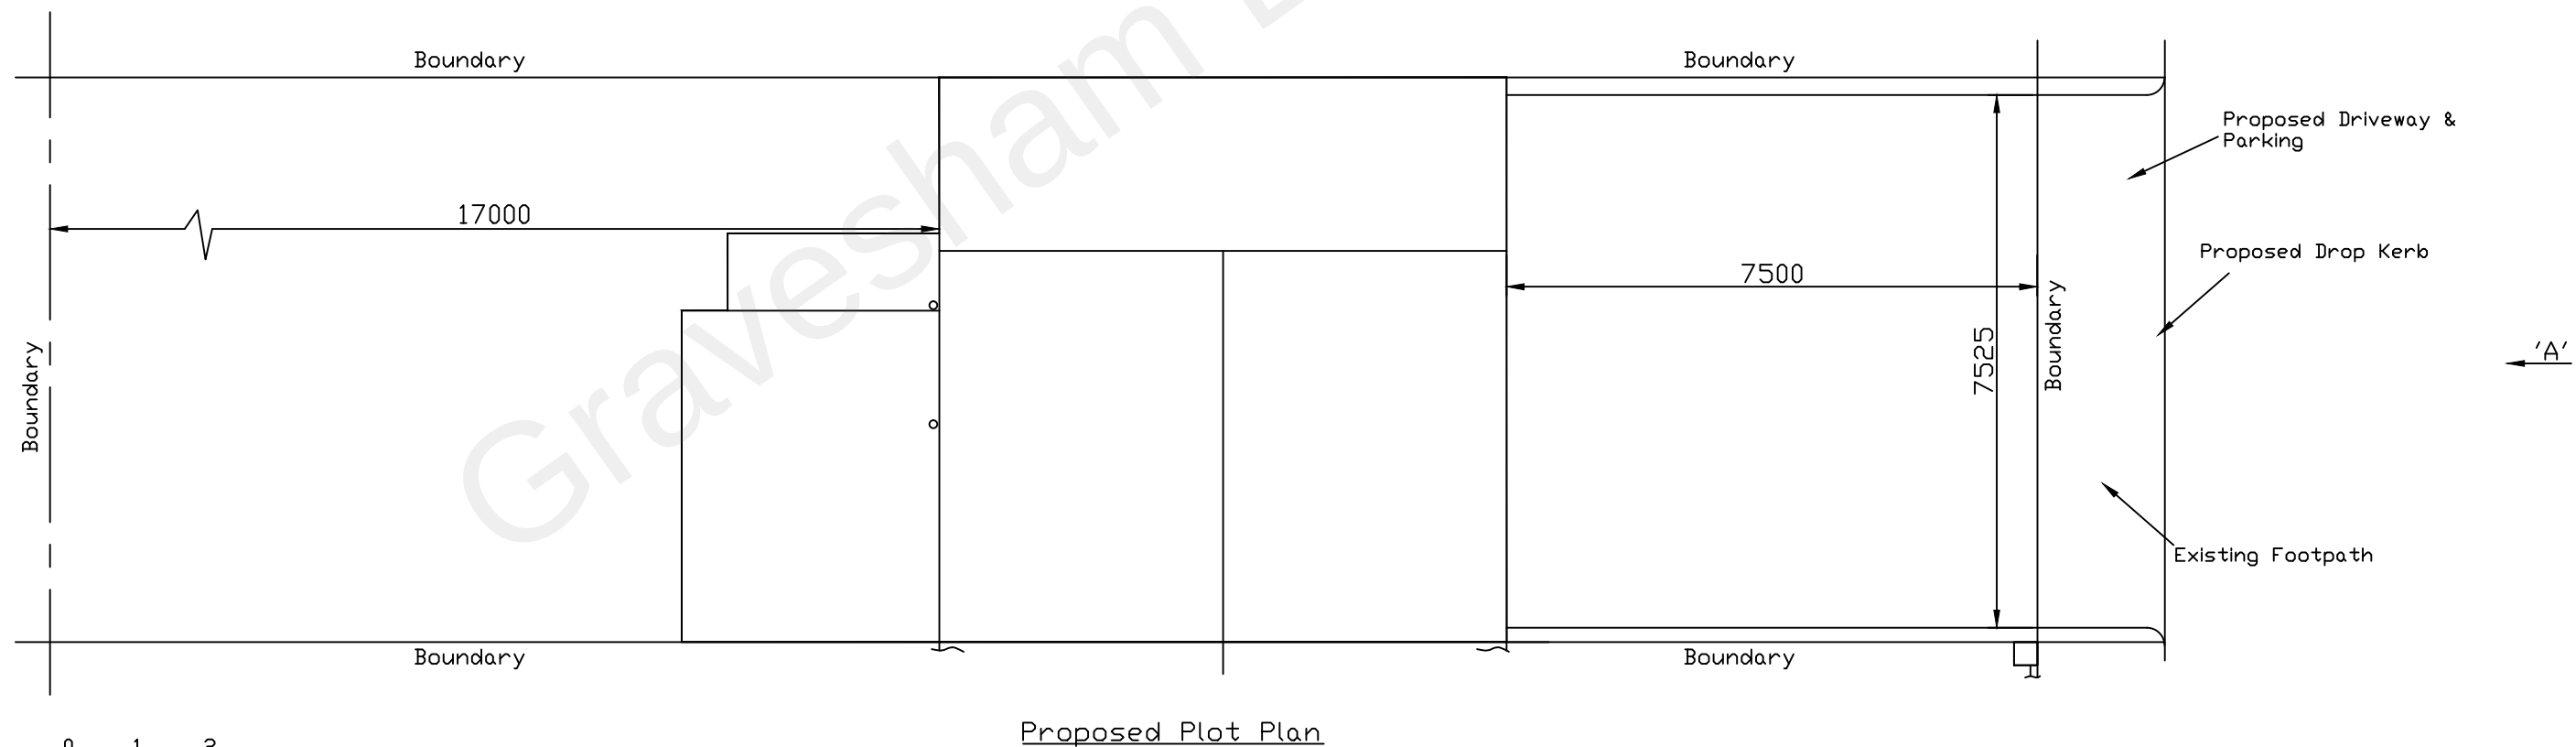
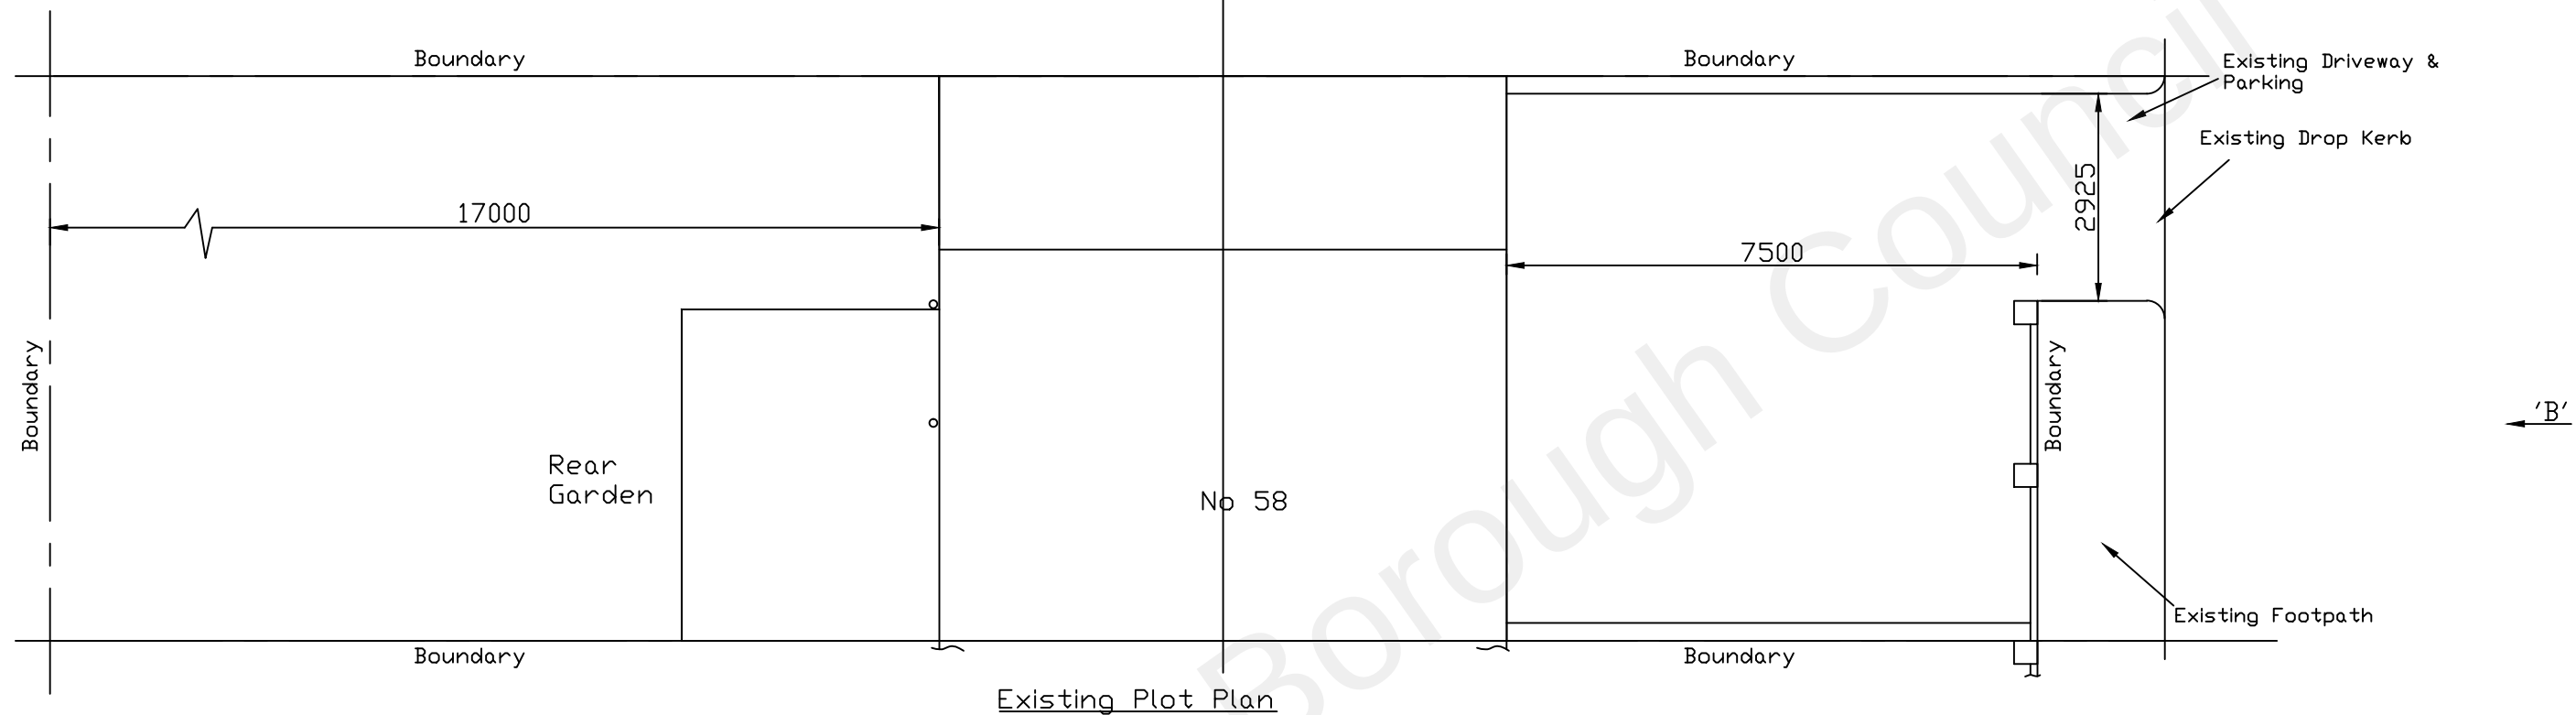
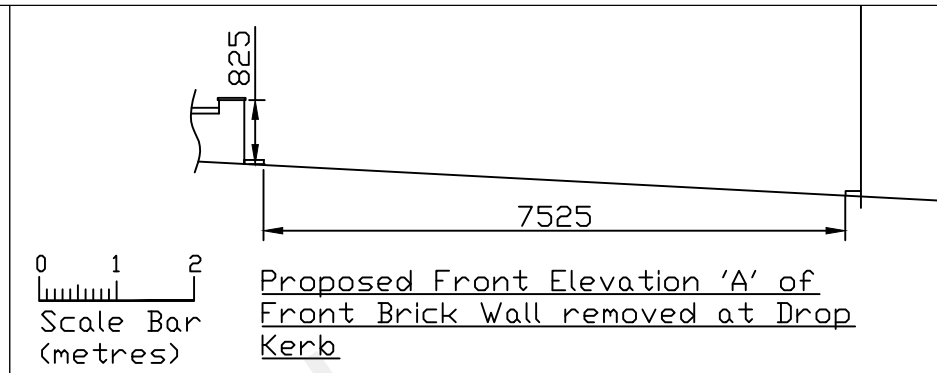


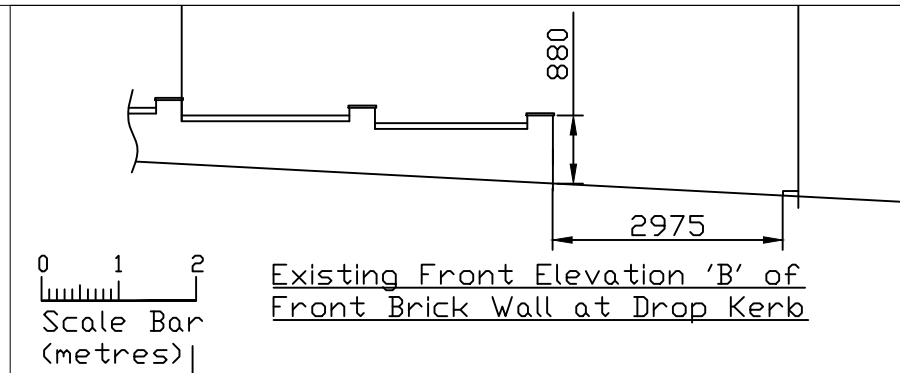

Proposed Plot Plan

Existing & Proposed Plot Plans

Address:- 58 Pepper Hill Gravesend, Kent. DA11 8EZ		
Scale: 1/100	Drawing No: 210810	Rev: 001 (10/08/21)