


Note
This drawing is protected by copyright and must not be copied or reproduced without the written consent of Graham Simpkin Planning. All dimensions and sizes to be checked on site.
North points are indicative. ©

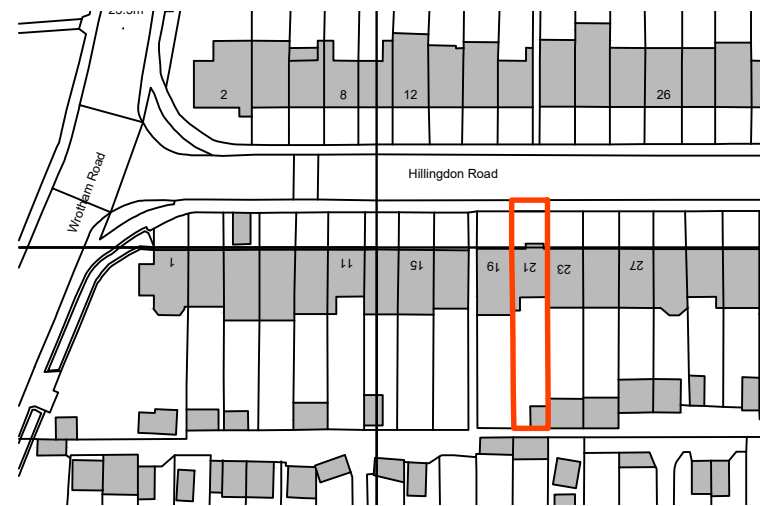

Site Location Plan
1:1250

GSP
Graham Simpkin Planning

2 The Parade, Ash Road, Hartley
Longfield, Kent DA3 8BG
Tel: 01474 703705
www.gsplanning.uk
Email: office@gsplanning.uk

Project Title 21 Hillingdon Road, Gravesend, DA11 7LQ		Job No 4442
Drawing Title Site Location Plan	Drawing No 01	Revision —
Date 07.07.2025	Drawn by MW	Checked by ON
Scale 1:1250 @ A3	Note Site Area — 219m ²	

