


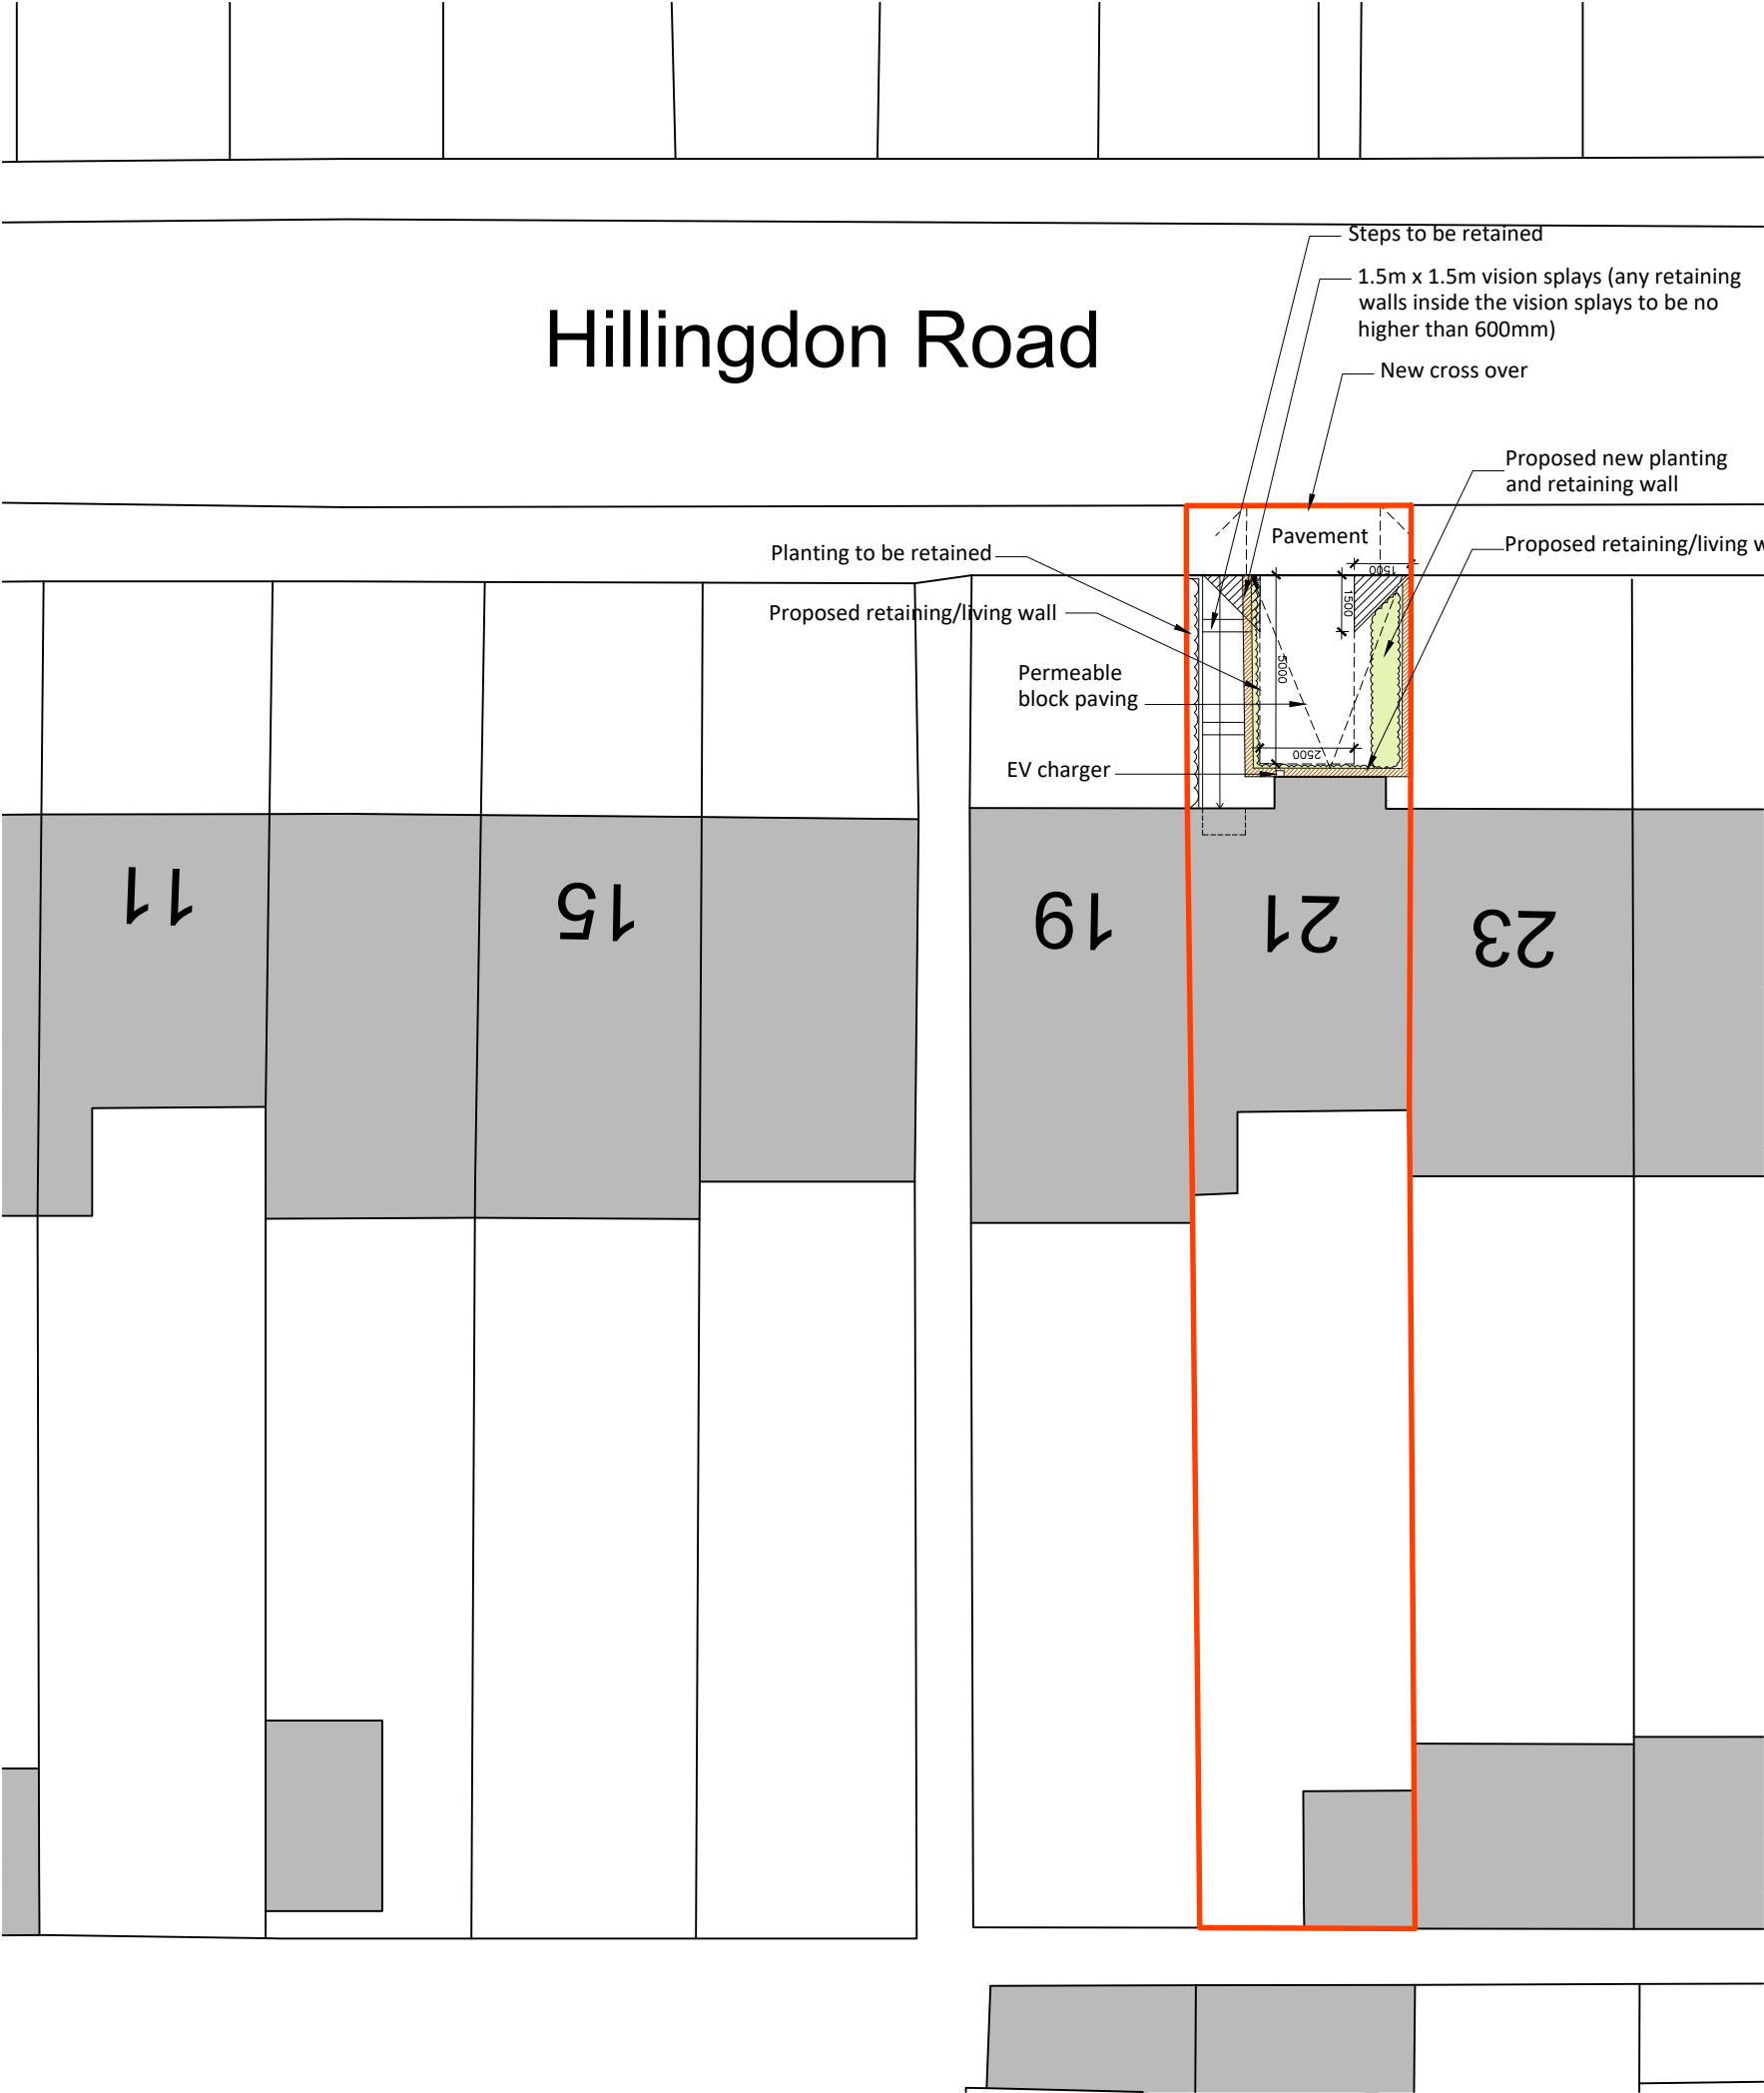


Note
This drawing is protected by copyright and must not be copied or reproduced without the written consent of Graham Simpkin Planning. All dimensions and sizes to be checked on site.
North points are indicative. ©



2 The Parade, Ash Road, Hartley
Longfield, Kent DA3 8BG
Tel: 01474 703705
www.gsplanning.uk
Email: office@gsplanning.uk

Project Title 21 Hillingdon Road, Gravesend, DA11 7LQ		Job No 4442
Drawing Title Proposed Block Plan	Drawing No 04	Revision —
Date 09.07.2025	Drawn by MW	Checked by ON
Scale 1:200 @ A3	Note	

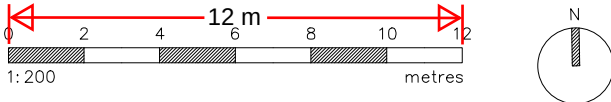

The scale bar is a horizontal line with alternating black and white segments, marked from 0 to 12 metres. A red line with arrows at both ends is drawn above the scale bar, indicating a length of 12 metres. The North arrow is a circle with a vertical line inside, labeled 'N'.

Proposed Block Plan
1:200