




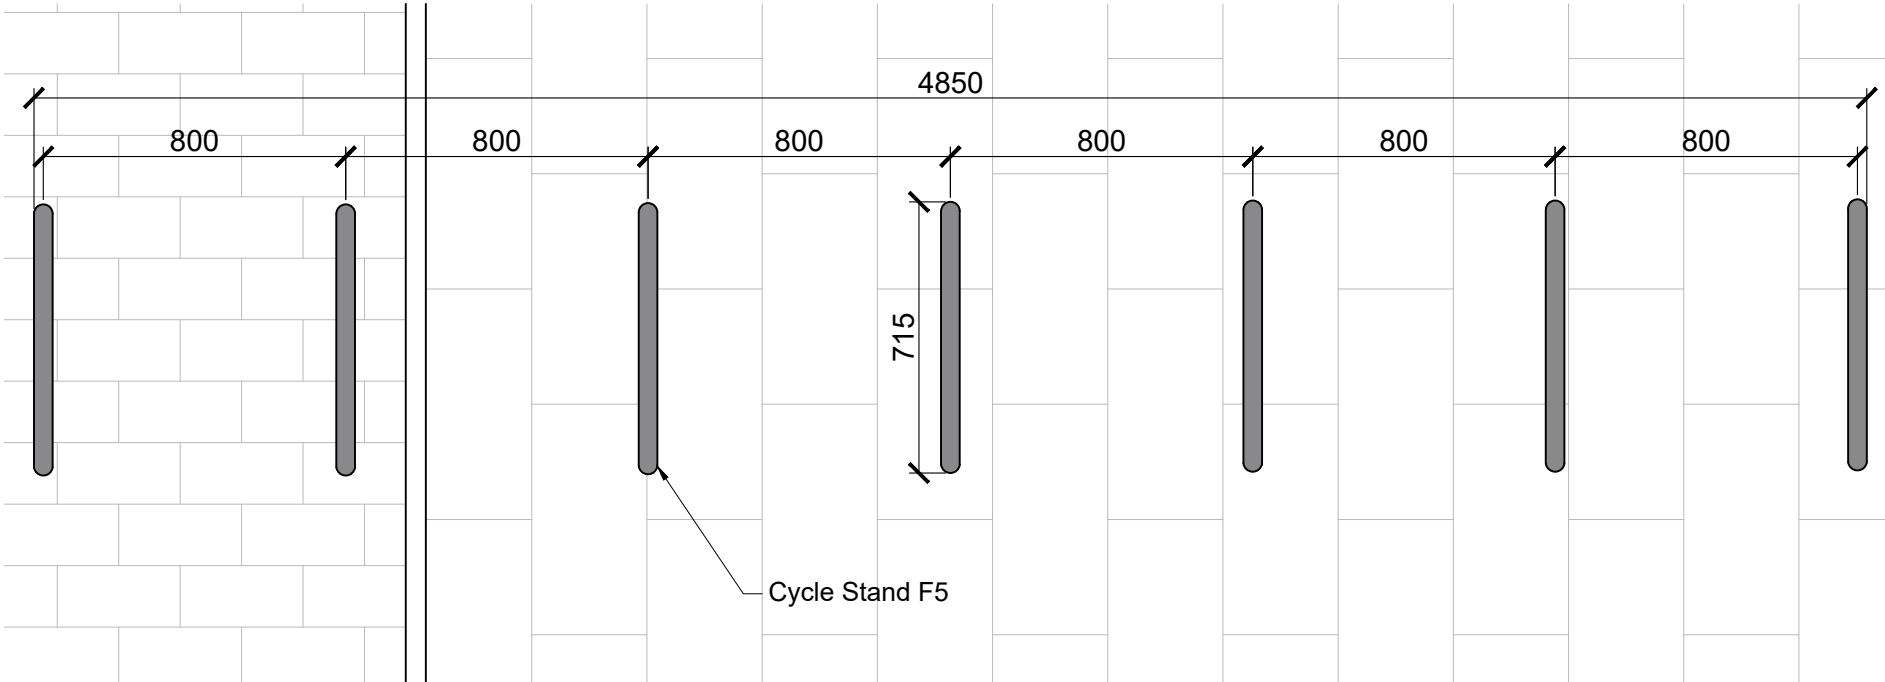

1 KEY PLAN
1:20

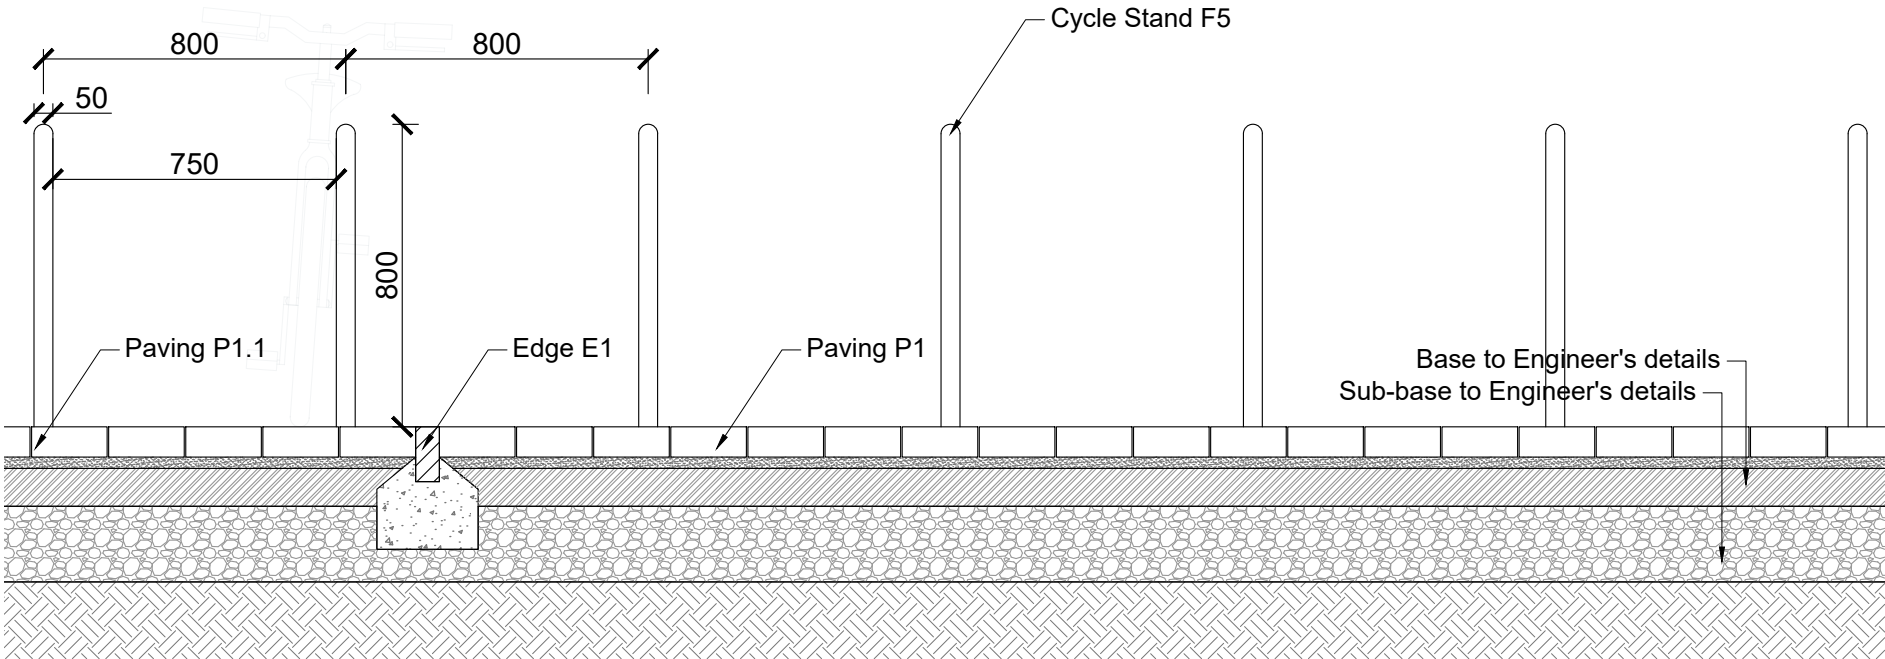

2 ELEVATION: Cycle Parking
1:20

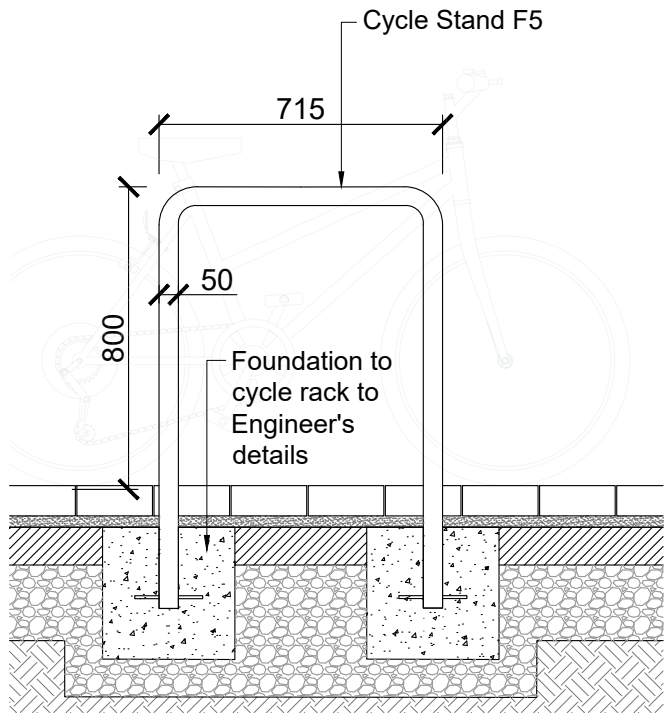

3 SECTION: Cycle Parking
1:20

NOTES:
This drawing is the copyright of Hyland Edgar Driver. It must not be copied or reproduced without written consent. Only figured dimensions are to be taken from this drawing. All contractors must visit the site and be responsible for taking and checking all dimensions related to the works shown on this drawing.

Legend:

01. Cycle Stand F5
Sheffield cycle stand
Broxap Cycle Stand BXMW/GS
Size: 48mm diameter
715mm x 800mm height
Finish: Stainless steel, brushed.
Root fixing with T-Bar to manufacturer's detail

Notes:

-

C1	Issue for information / approval	11/03/2022	AW
P02	Stage 4 Issue	18/03/2021	JSW
P01	First issue	01/06/2020	JSW

REVISIONS

H | E | D
Hyland Edgar Driver

Landscape Architects and Urban Designers

One Wessex Way, Cadden Common, Winchester, Hampshire, SO21 1WG
Telephone 01962 711900 Facsimile 01962 713945

PROJECT
The Charter
Horn Yard and Market Square
SUBJECT

Cycle Parking: In Ground Stands

DATE	02.03.22	DRAWN BY	JSW
SCALE	As Shown	CHECKED BY	DP
DRAWING NUMBER	L-1344-HED-ZZ-EX-DR-L-507	REVISION	C1
DRAWING STATUS	F		
A - PRELIMINARY	B - ISSUED FOR PLANNING	C - ISSUED FOR DESIGN	D - ISSUED FOR TENDER
E - ISSUED FOR APPROVAL	F - ISSUED FOR CONSTRUCTION	G - AS BUILT	