


		Date	Signature	Checked
<u>The Health and Safety Executive</u> 3. They are to be notified before works commence on site if the works:– a) Last longer than 30 working days and has more than 20 workers working simultaneously at any point on the project OR b) Exceeds 500 person days.	<u>CDM REGULATIONS 2015 AND AMENDMENTS.</u> 1. The client must abide by the Construction Design and Management Regulations 2015. This includes appointing a contractor, if more than one contractor is to be involved, the client will need to appoint (in writing) a principle designer (to plan, manage and coordinate the planning and design work) and a principle contractor (to plan, manage and coordinate the construction and ensure there are arrangements in place for managing and organising the project).			
<u>Fire Regulations</u> 4. The amount of glazing with 1m of a boundary is limited. Fire proof glass can be used.	<u>Domestic clients</u> 2. The domestic client is to appoint a principle designer and a principle contractor when there is more than one contractor, if not your duties will automatically be transferred to the contractor or principle contractor.	RevNo	Revision note	
		This drawing is protected by copyright and must not be copied or reproduced without the written consent of L Brown Associates Ltd. All dimensions and sizes to be checked on site. North points are indicative.		
		KEY  Amendments		
		<u>Velux in Roof</u> a) Provides natural light to bathroom on ground floor.		
		<u>Annex Floor Area</u> b) Provides 39sqm.		
		<u>Annex Removed from application.</u> 		

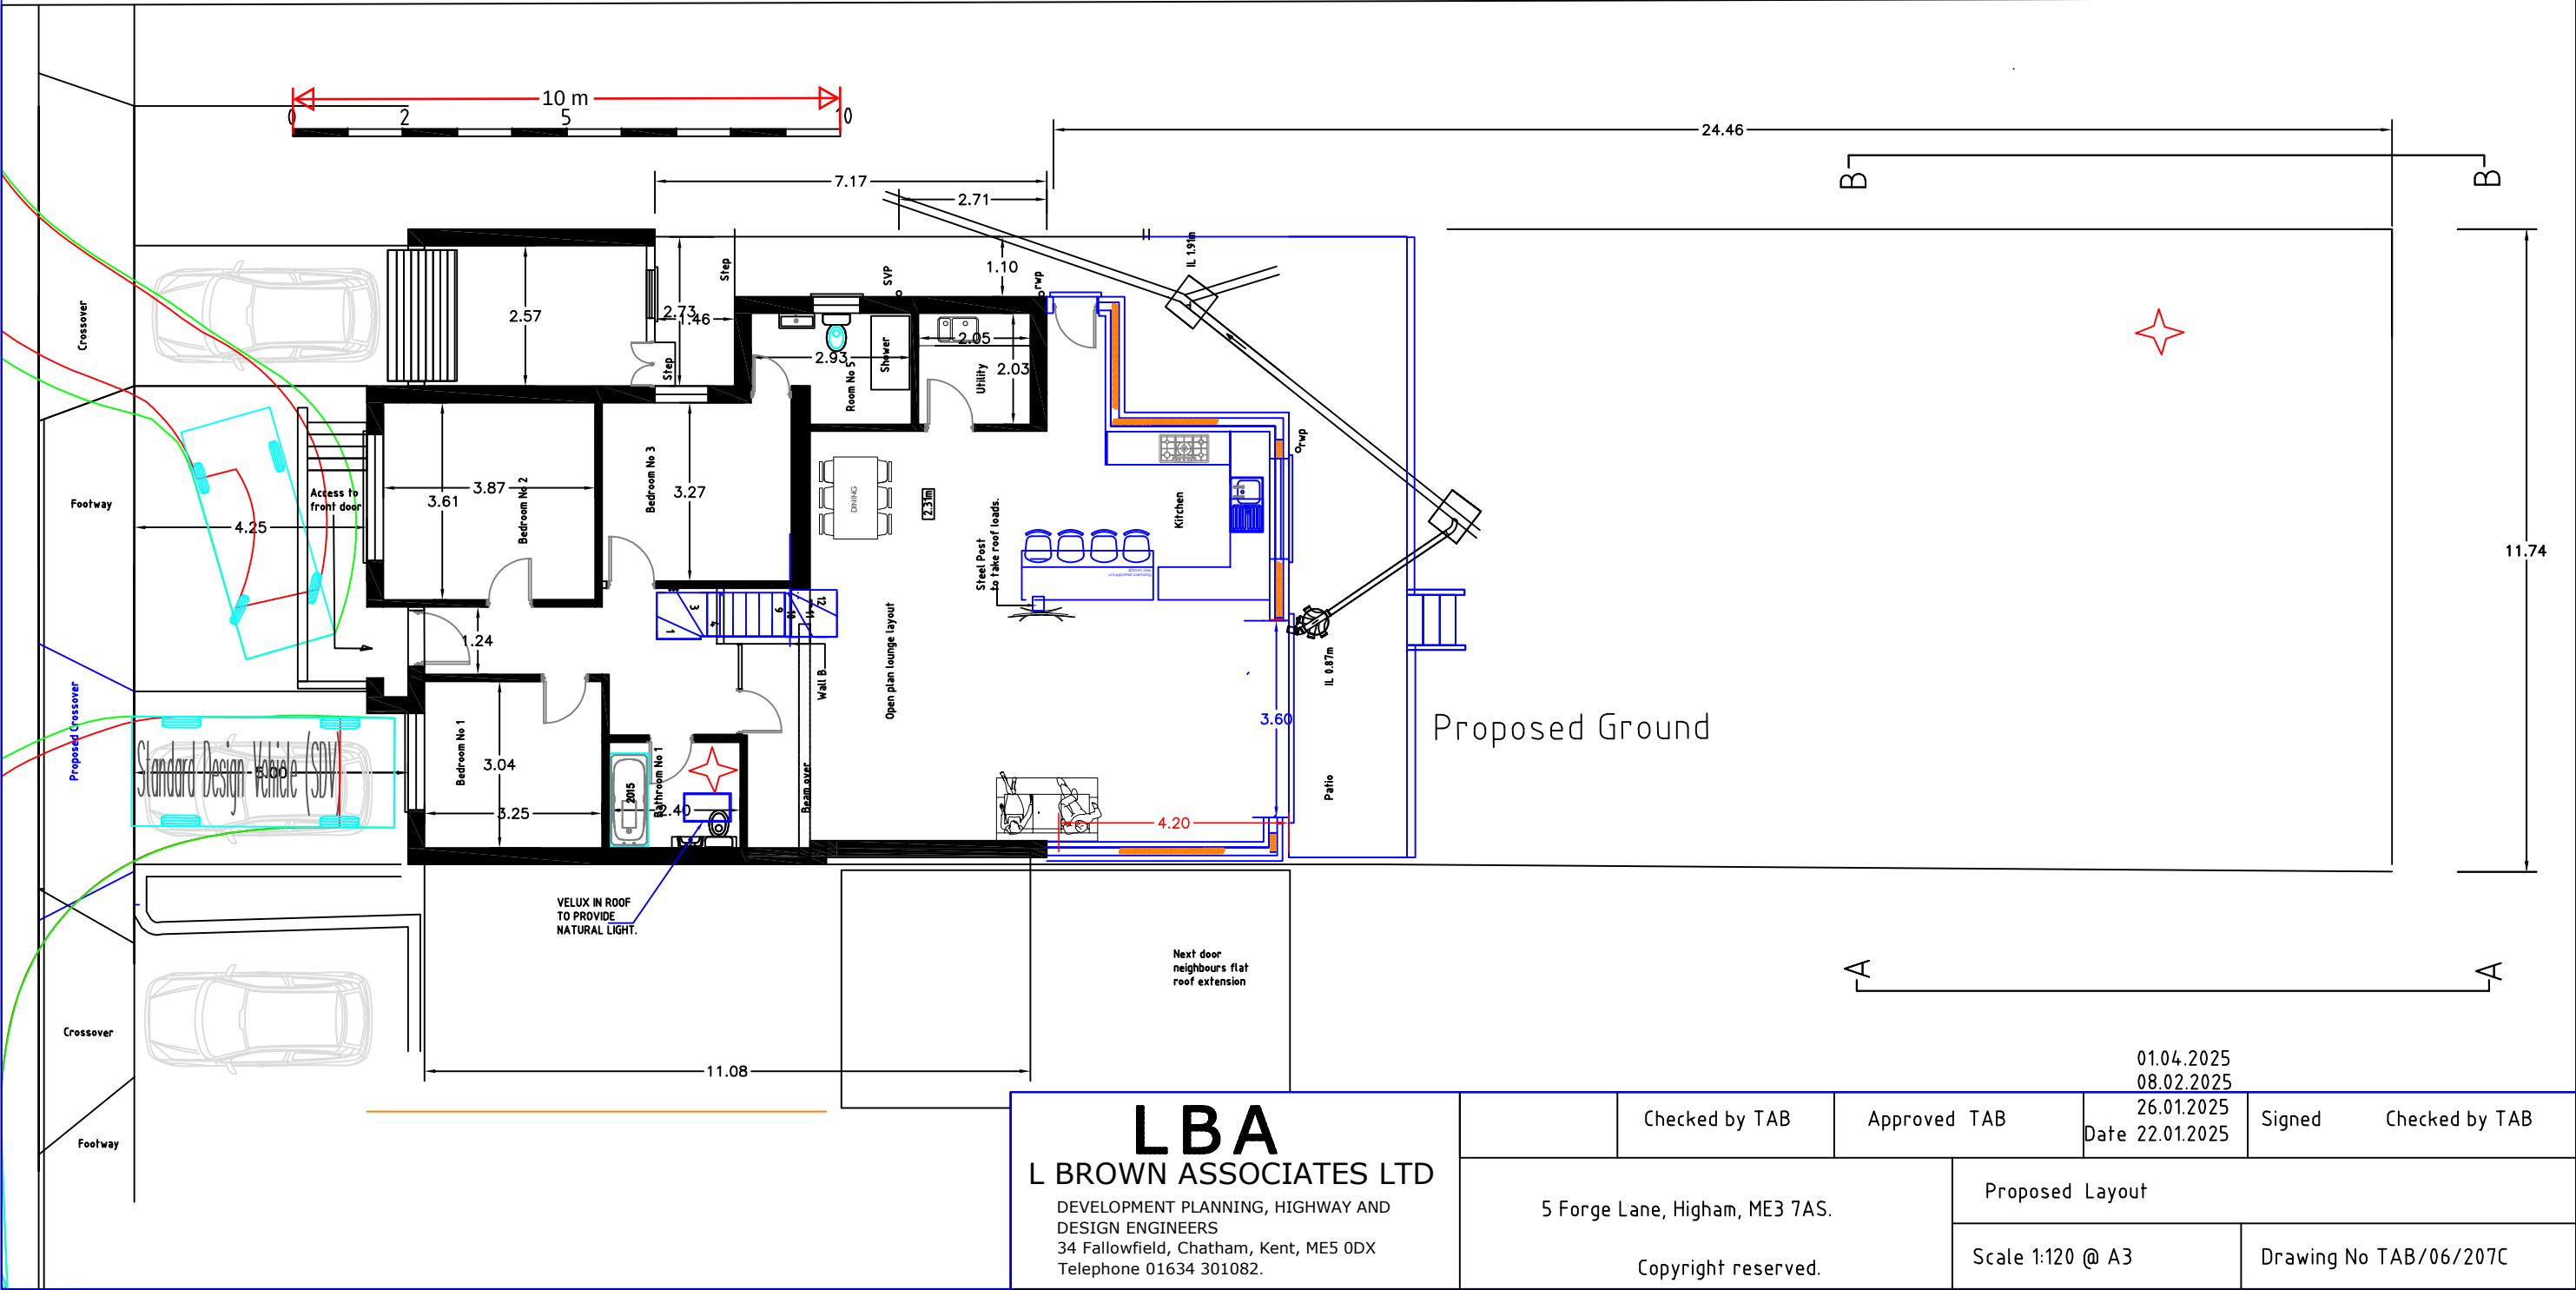

LBA
L BROWN ASSOCIATES LTD
DEVELOPMENT PLANNING, HIGHWAY AND
DESIGN ENGINEERS
34 Fallowfield, Chatham, Kent, ME5 0DX
Telephone 01634 301082.

Checked by TAB		Approved TAB		Date 22.01.2025		Signed	Checked by TAB
5 Forge Lane, Higham, ME3 7AS.		Proposed Layout					
Copyright reserved.		Scale 1:120 @ A3		Drawing No TAB/06/207C			