


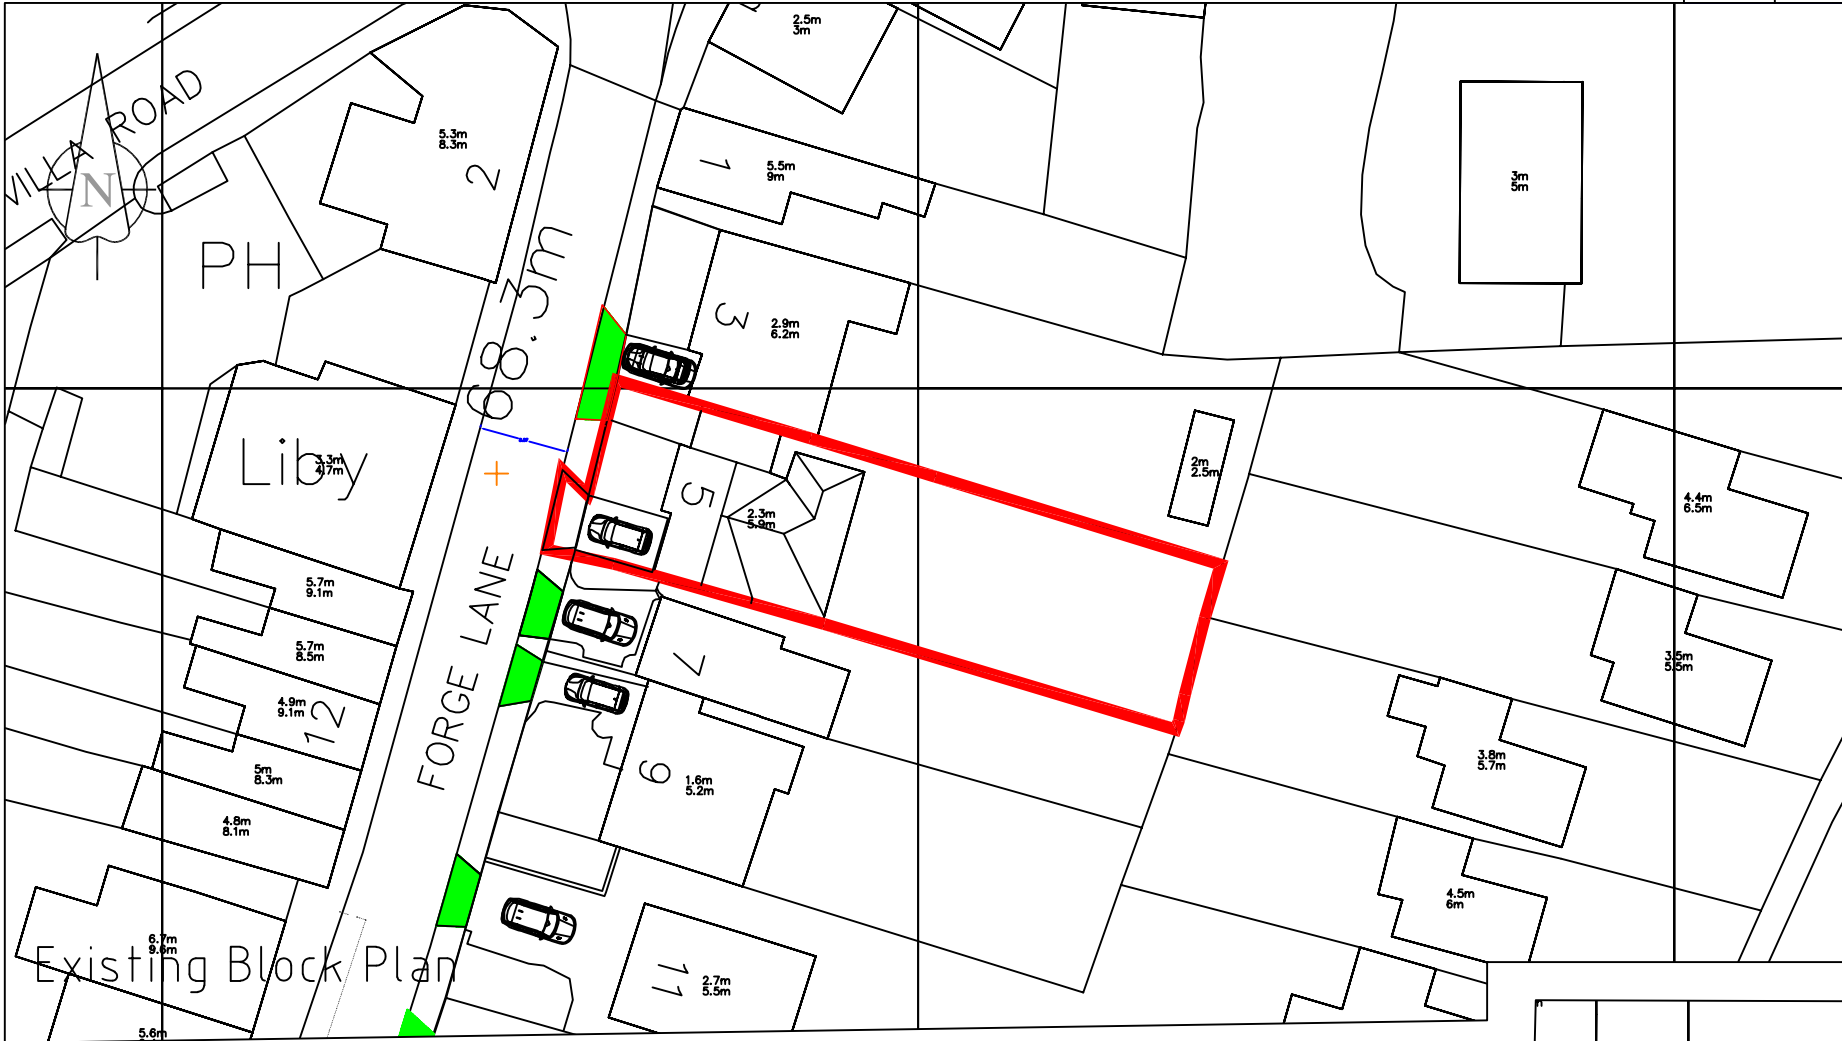

- NOTES
1. The black lines are existing and the
 2. Blue lines show the proposed alterations.
 3. Materials to match existing.
 4. The rear annex has ben removed from the application.

KEY

★ Amendment.

