



 

EXISTING (FRONT TO REAR) SECTION

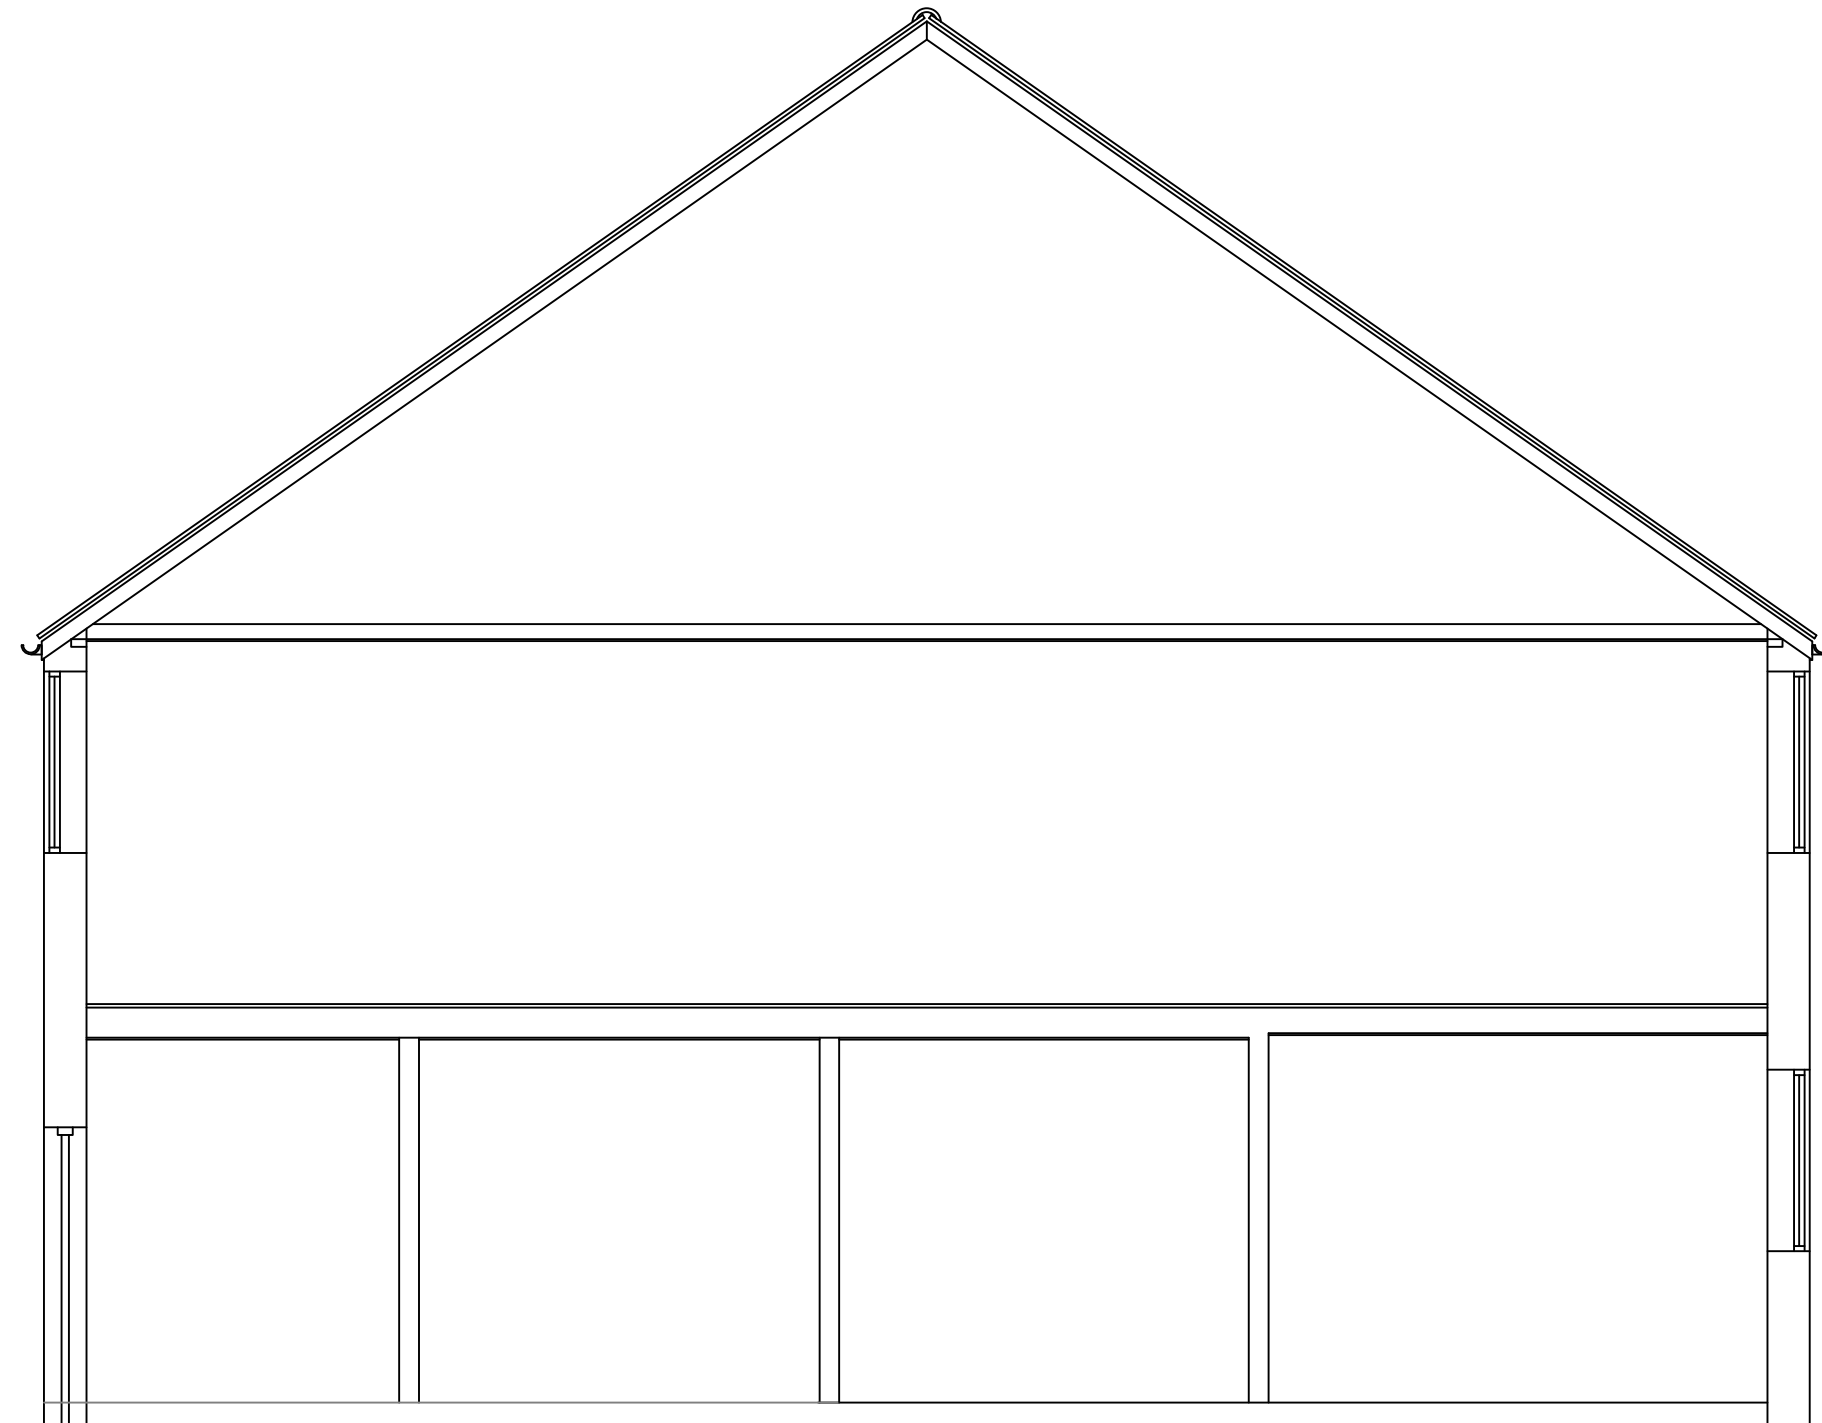

EXISTING (SIDE) SECTION



THE
LOFT DESIGN
STUDIO

12 Swift Avenue, Finberry,
Ashford, Kent, TN25 7GD.
07872 995076.
theloftdesignstudio@outlook.com

Name:

MR & MRS NIRVAN

Address:

7 CAMBRIAN GROVE, GRAVESEND, DA11 0PU

Project:

GARAGE CONVERSION

Date:

28/06/2023

Drawn By:

SC

Plan No:

1580/2

0 1m 2m 3m

SCALE BAR 1:50 @ A3