

Notes:




Report all discrepancies, errors and omissions.

Verify all dimensions on site before commencing any work on site or preparing shop drawings.

All materials, components and workmanship are to comply with the relevant British Standards, Codes of Practice, and appropriate manufacturers recommendations that from time to time shall apply.

For all specialist work, see relevant drawings.

This drawing and design are copyright of the mark carter design.

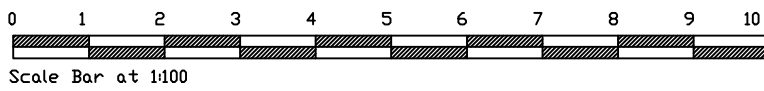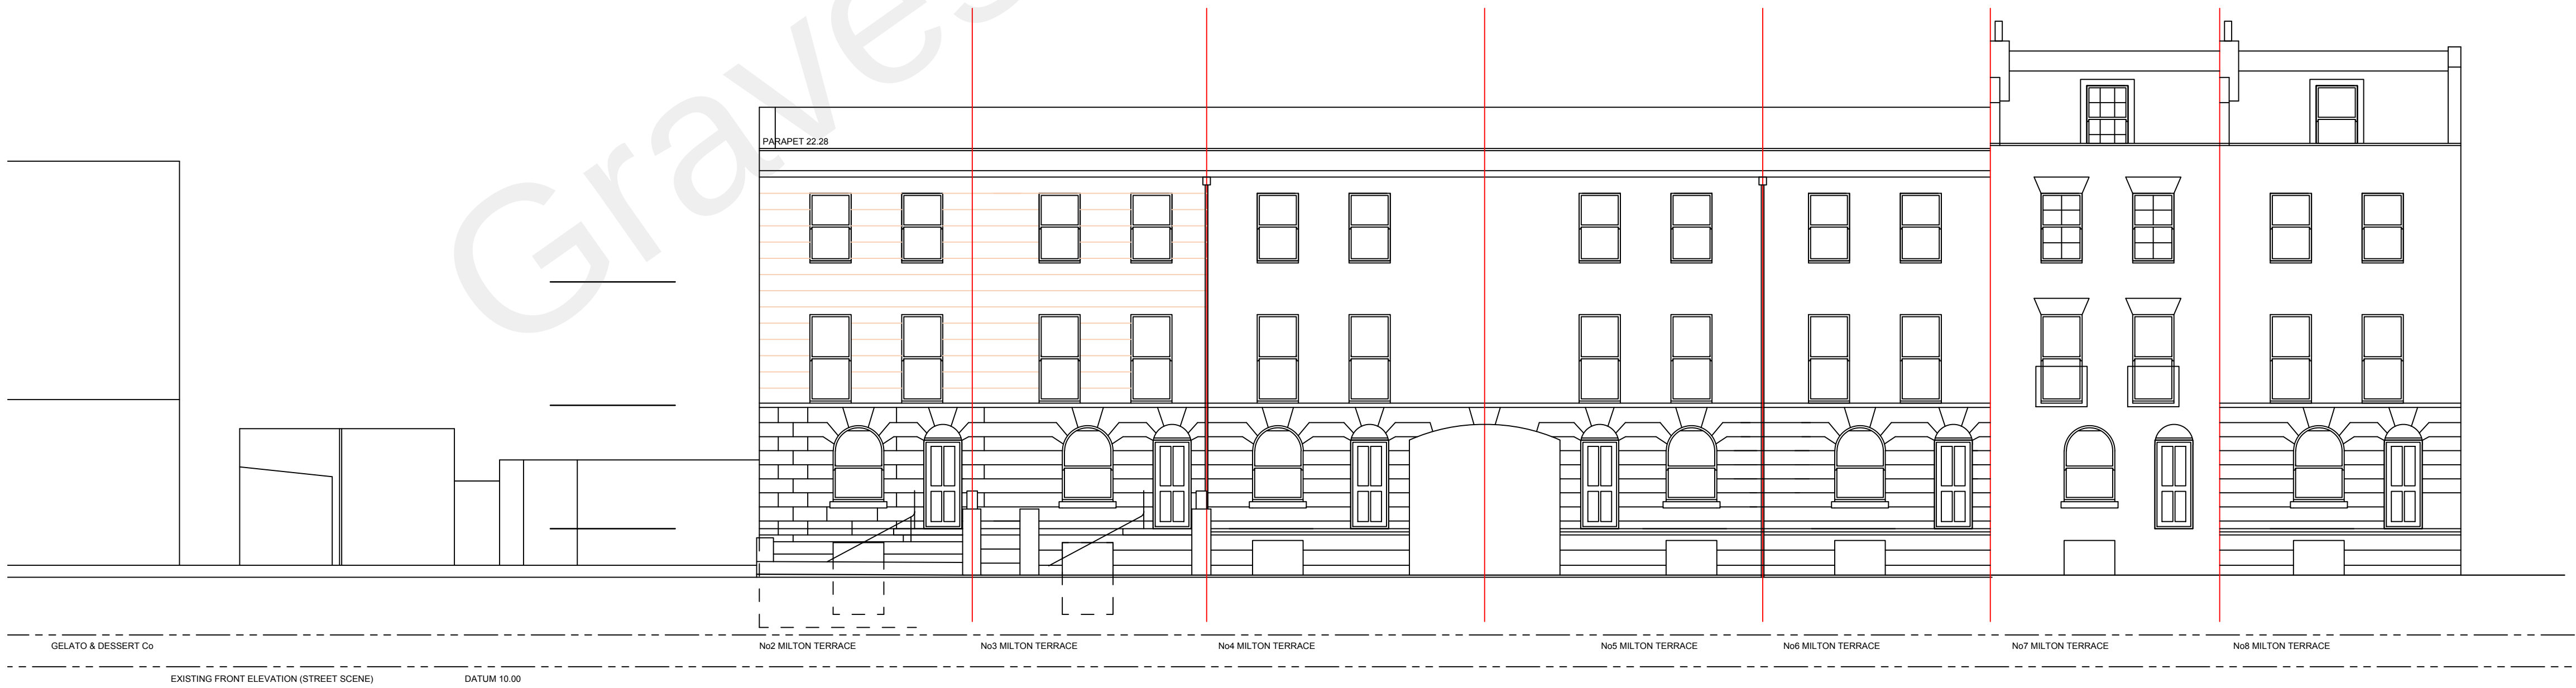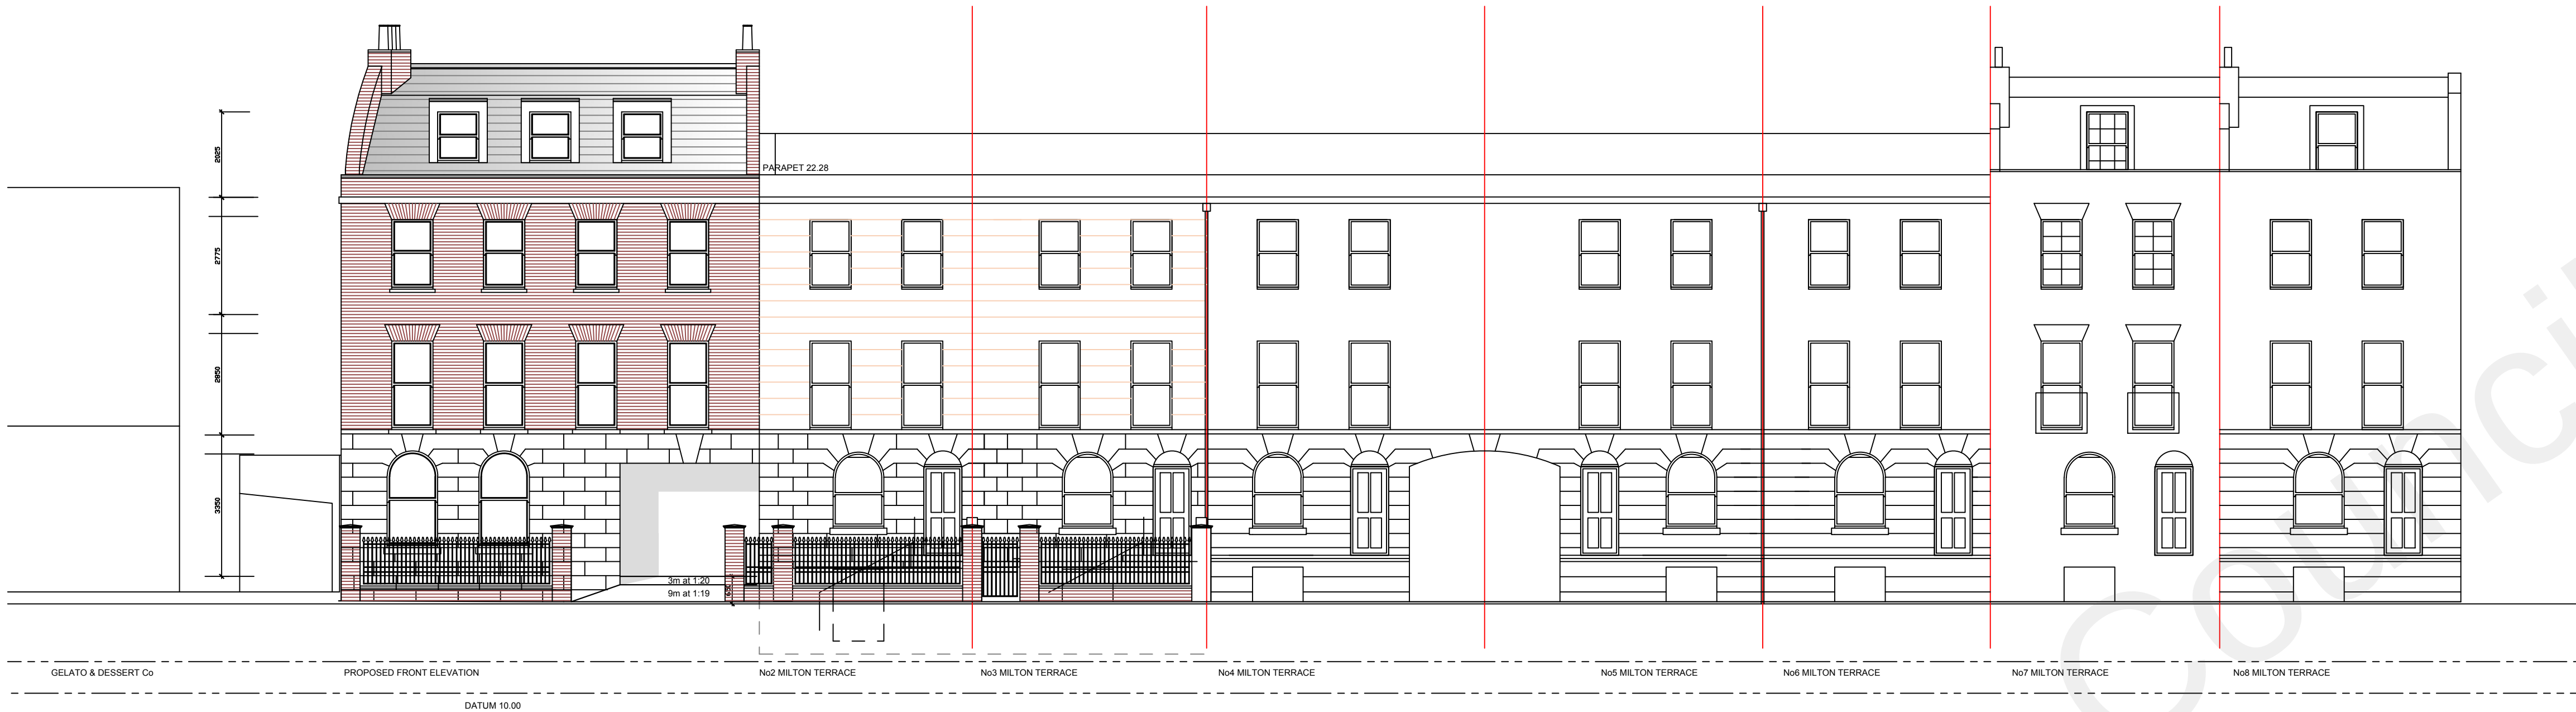

Revision	Date	Description
----------	------	-------------

Status
PLANNING



design studio
priestfield stadium gillingham kent ME7 4DD
tel 01634 304700 fax 01634 850986
e mail: markcarter.design@virgin.net

Client
DAVID MEWES BUILDING SERVICES

Drawing Title
STREET SCENE

Project Title
NEW APARTMENT DEVELOPMENT
MILTON PLACE GRAVESEND

Scale
1:100

Date
OCT 21

Drawn
MC

Drawing No
3320 - 003

Rev
C