



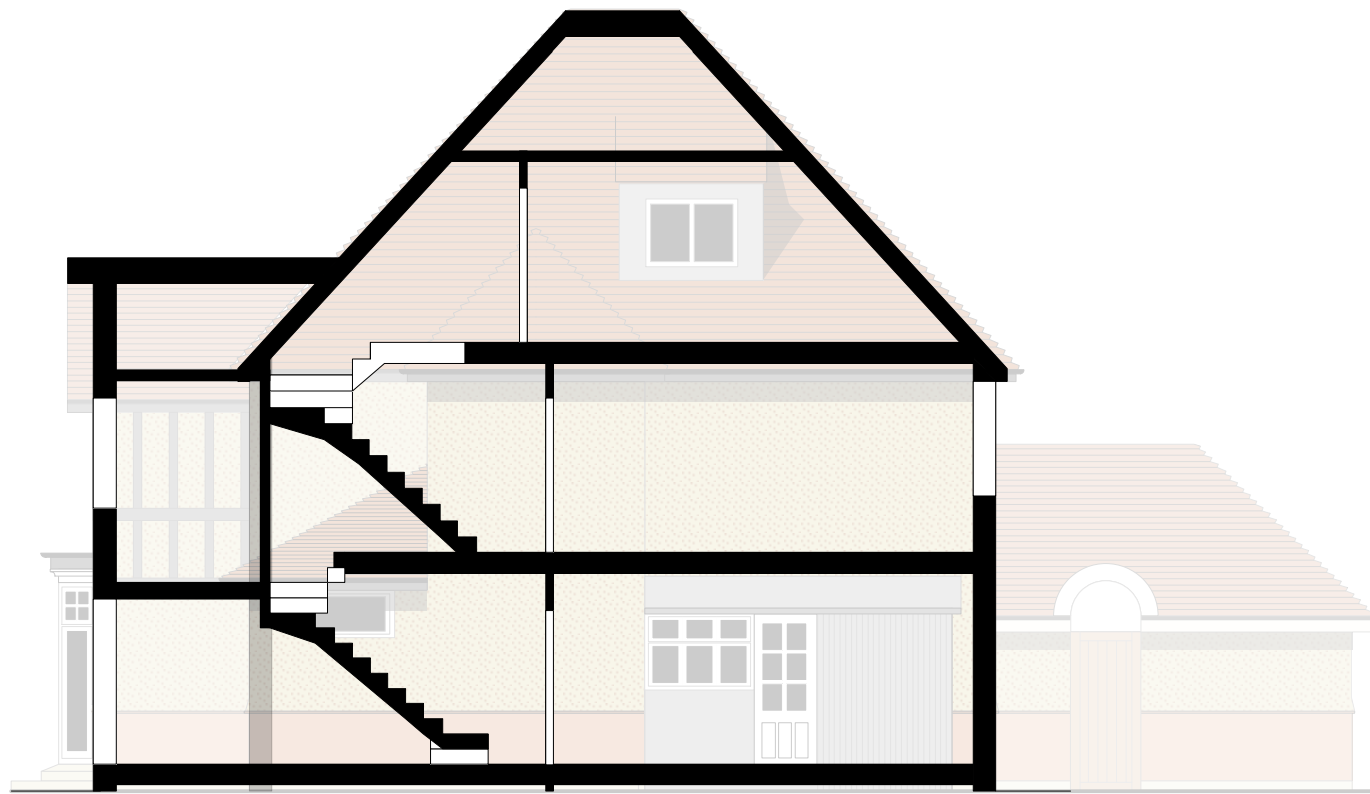


section through stairs - as existing

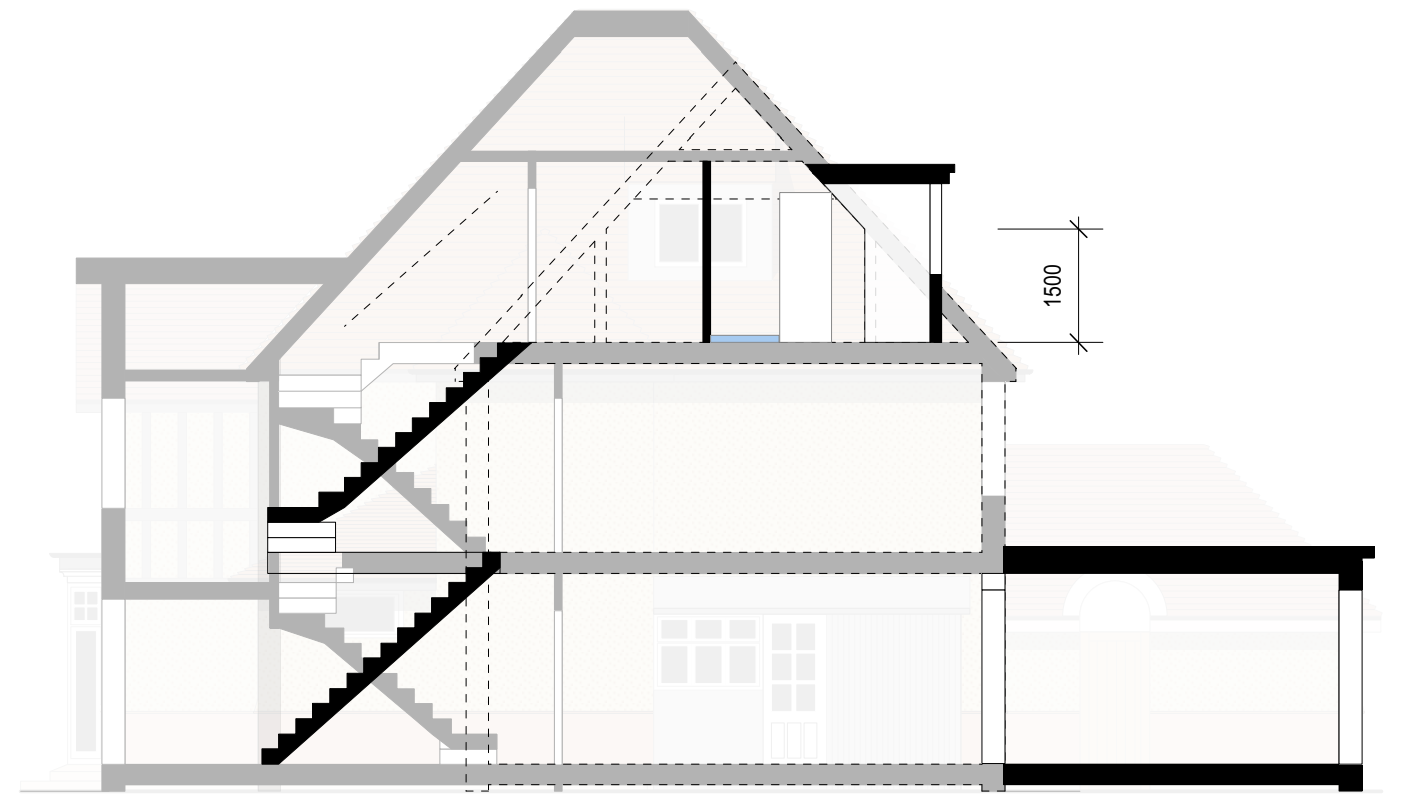

section through stairs - as proposed




elevation of proposed gates and 5 bar fence

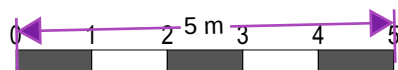

scale(m) 1-100 on A3 size print

A- GB/10/07/24

CLIENT	David Marshall		
PROJECT	Hartland House Sole St. DA12 3AY		
TITLE	existing and proposed sections & fence elevation		
SCALE;	1-100 on A3	DATE;	04/2024
		DWN;	GB
DRAWING NUMBER	24-10-09 A		

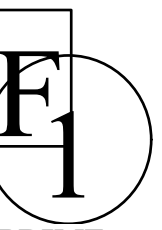

**PRIME
FOLIO**
01 622 691169