




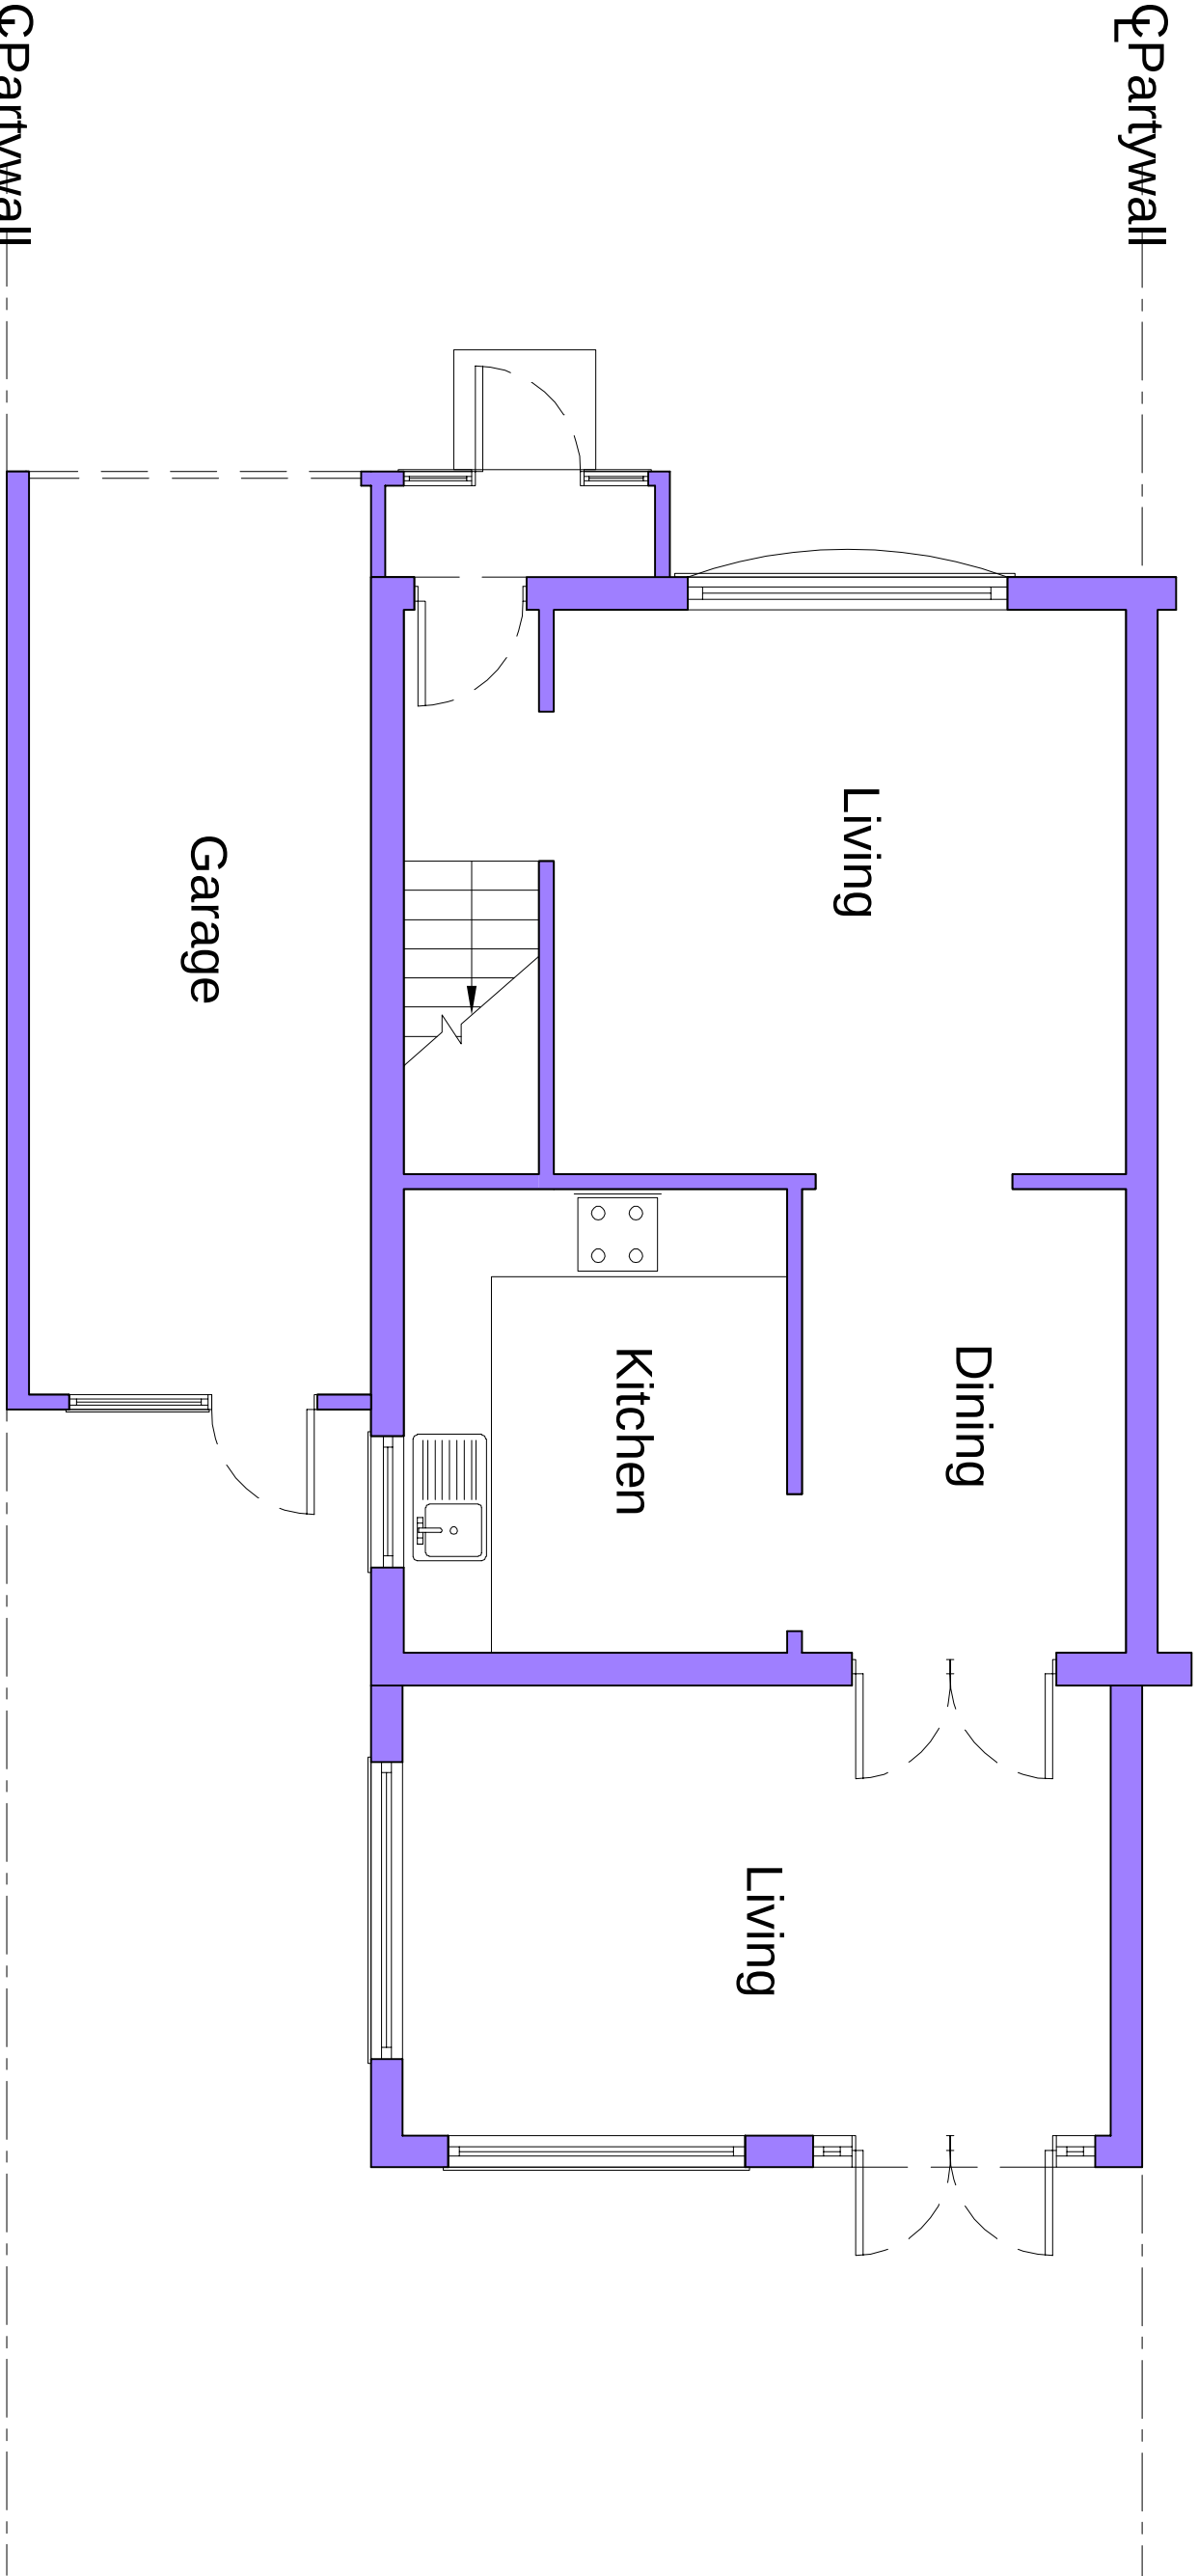


Existing Ground Floor Plan

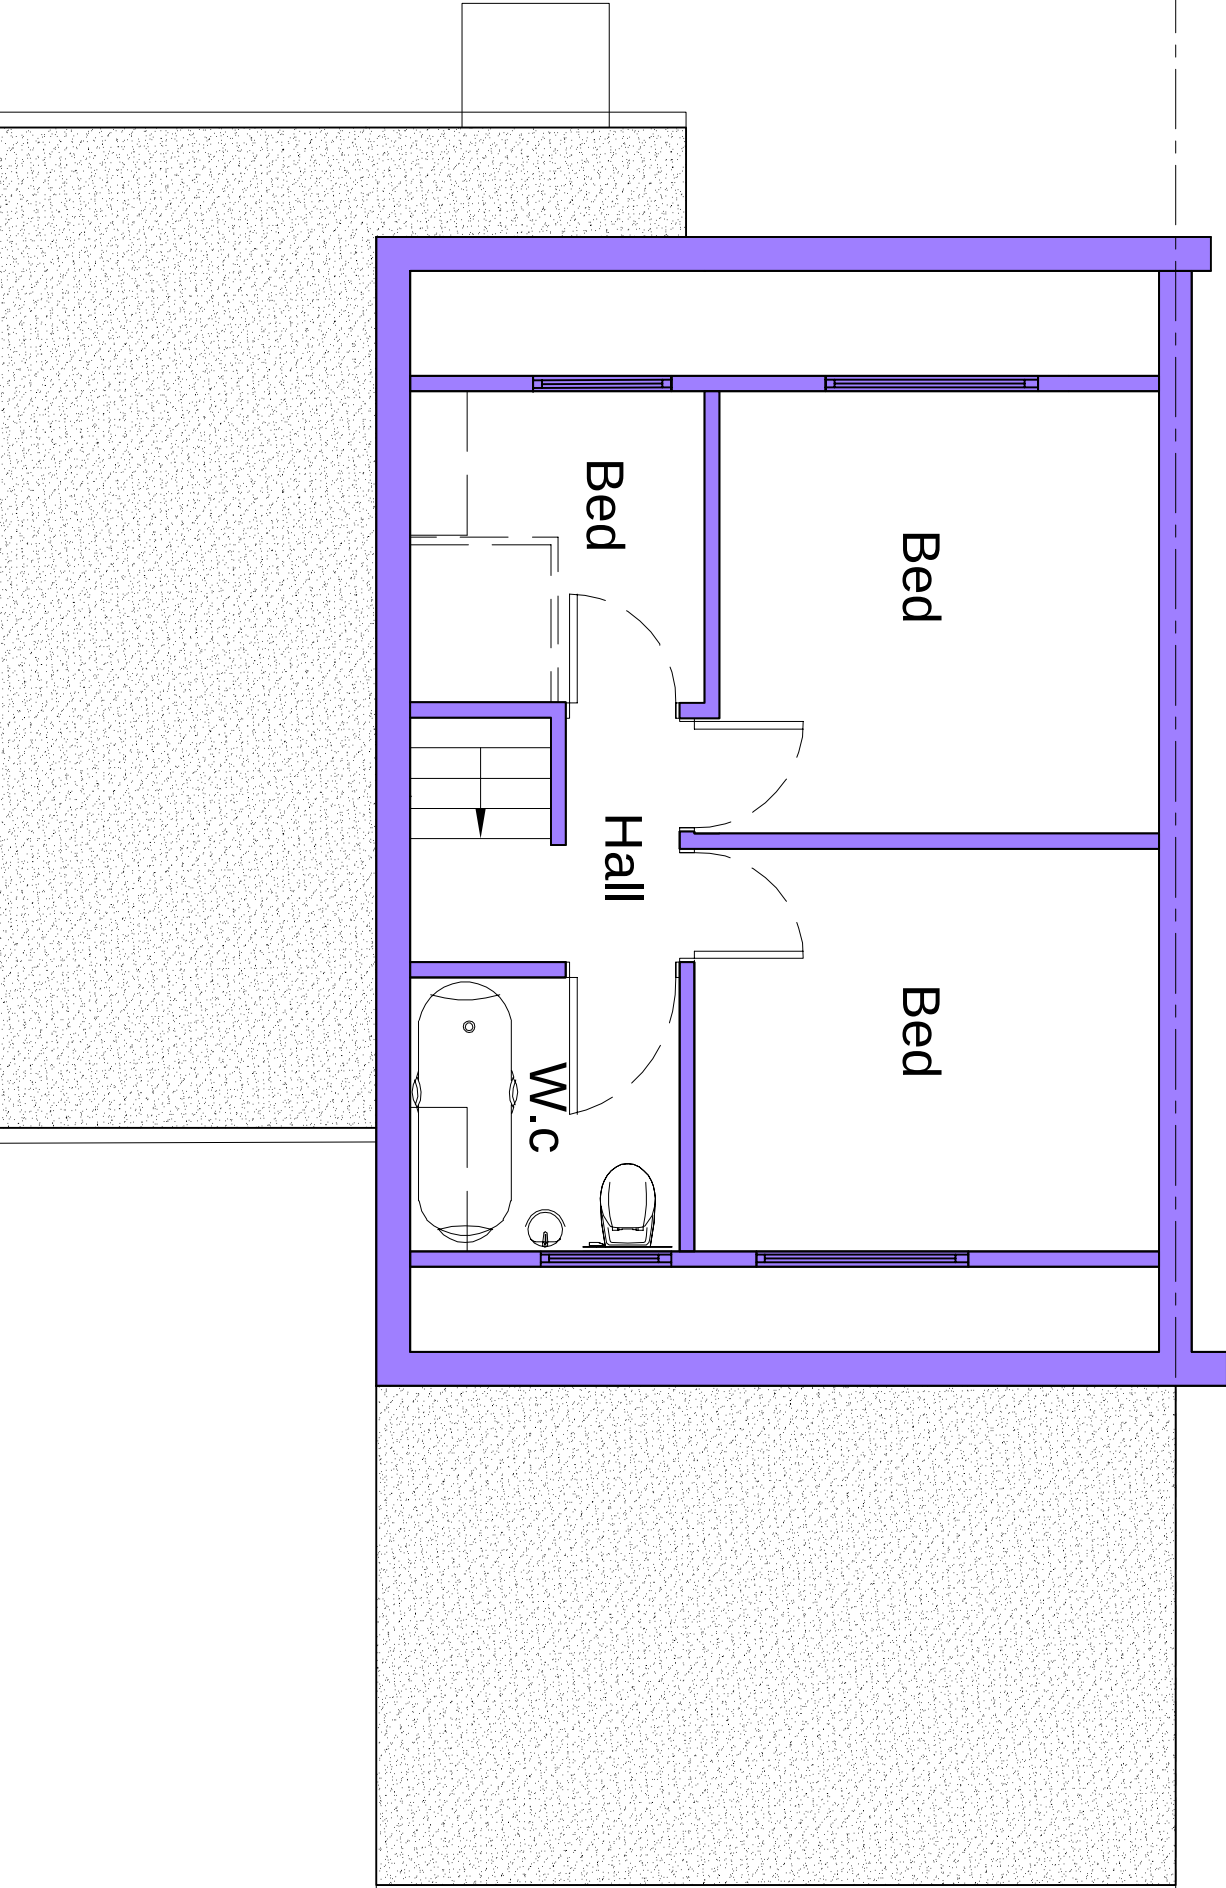

Existing First Floor Plan

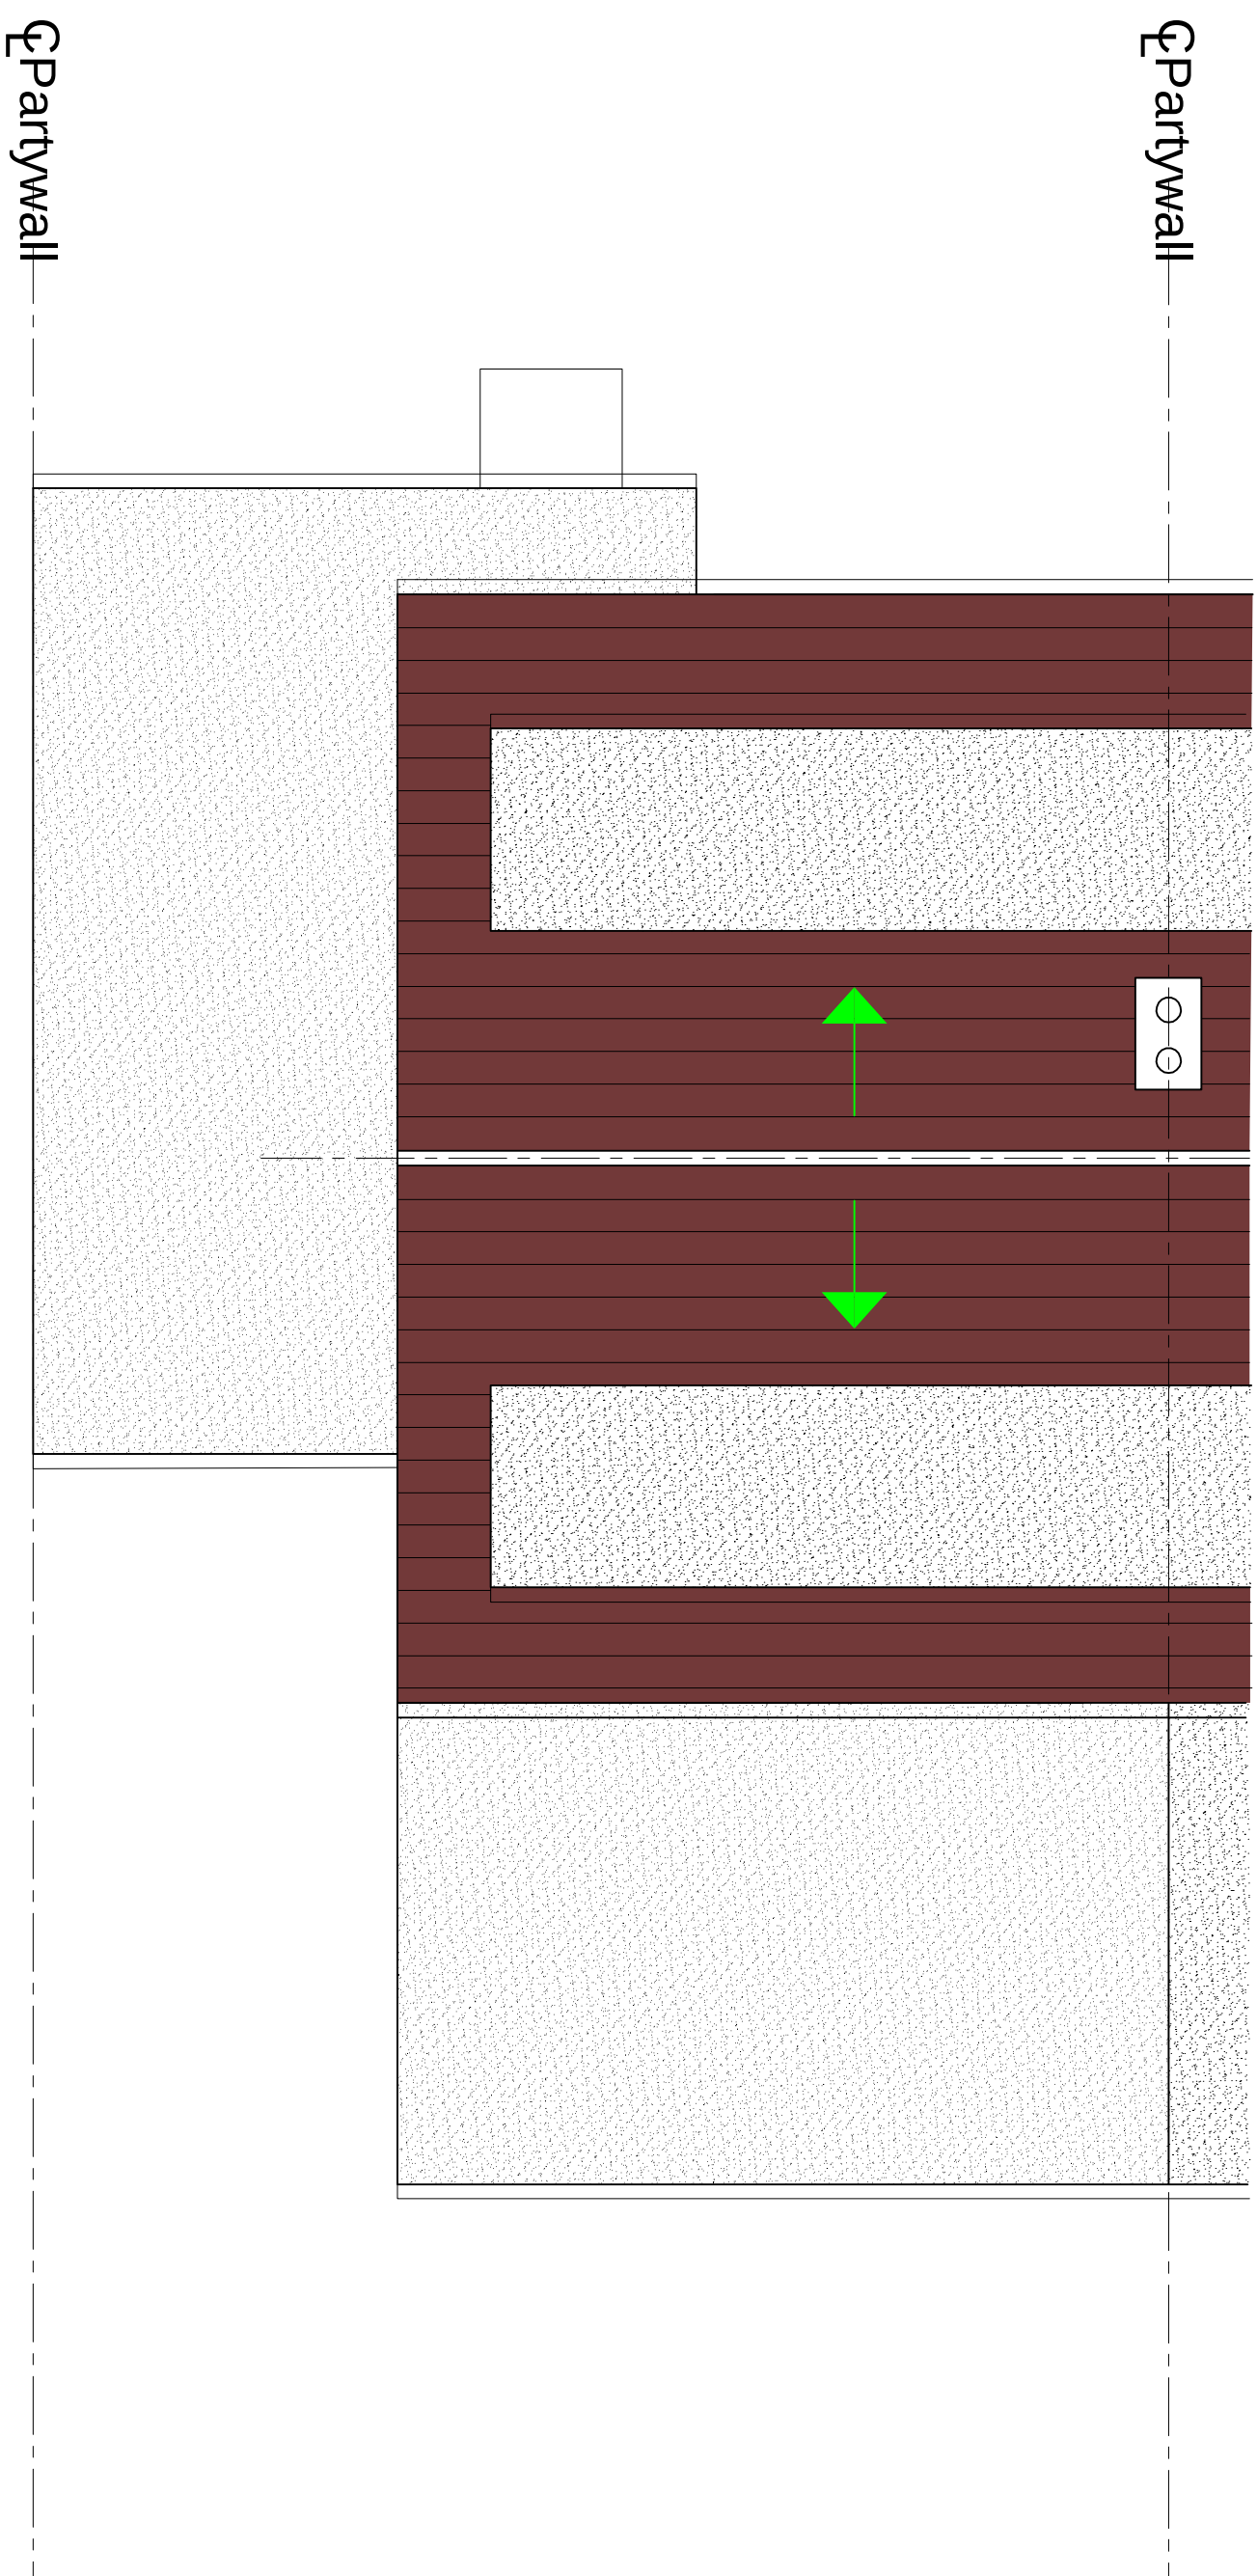

Existing Roof Plan

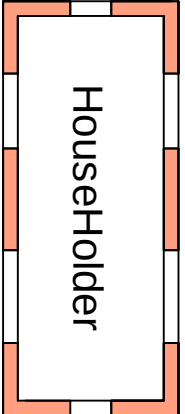

P1	ISSUED TO PLANNING			
Rev				



21 Fleet Road Northfleet
Gravesend DA11 8EF

Existing Plans

Scale	1:50 @ A1	Date	MAR` 24	Page No.		Rev	
Job No.	51-1000-989	S03				P1	